


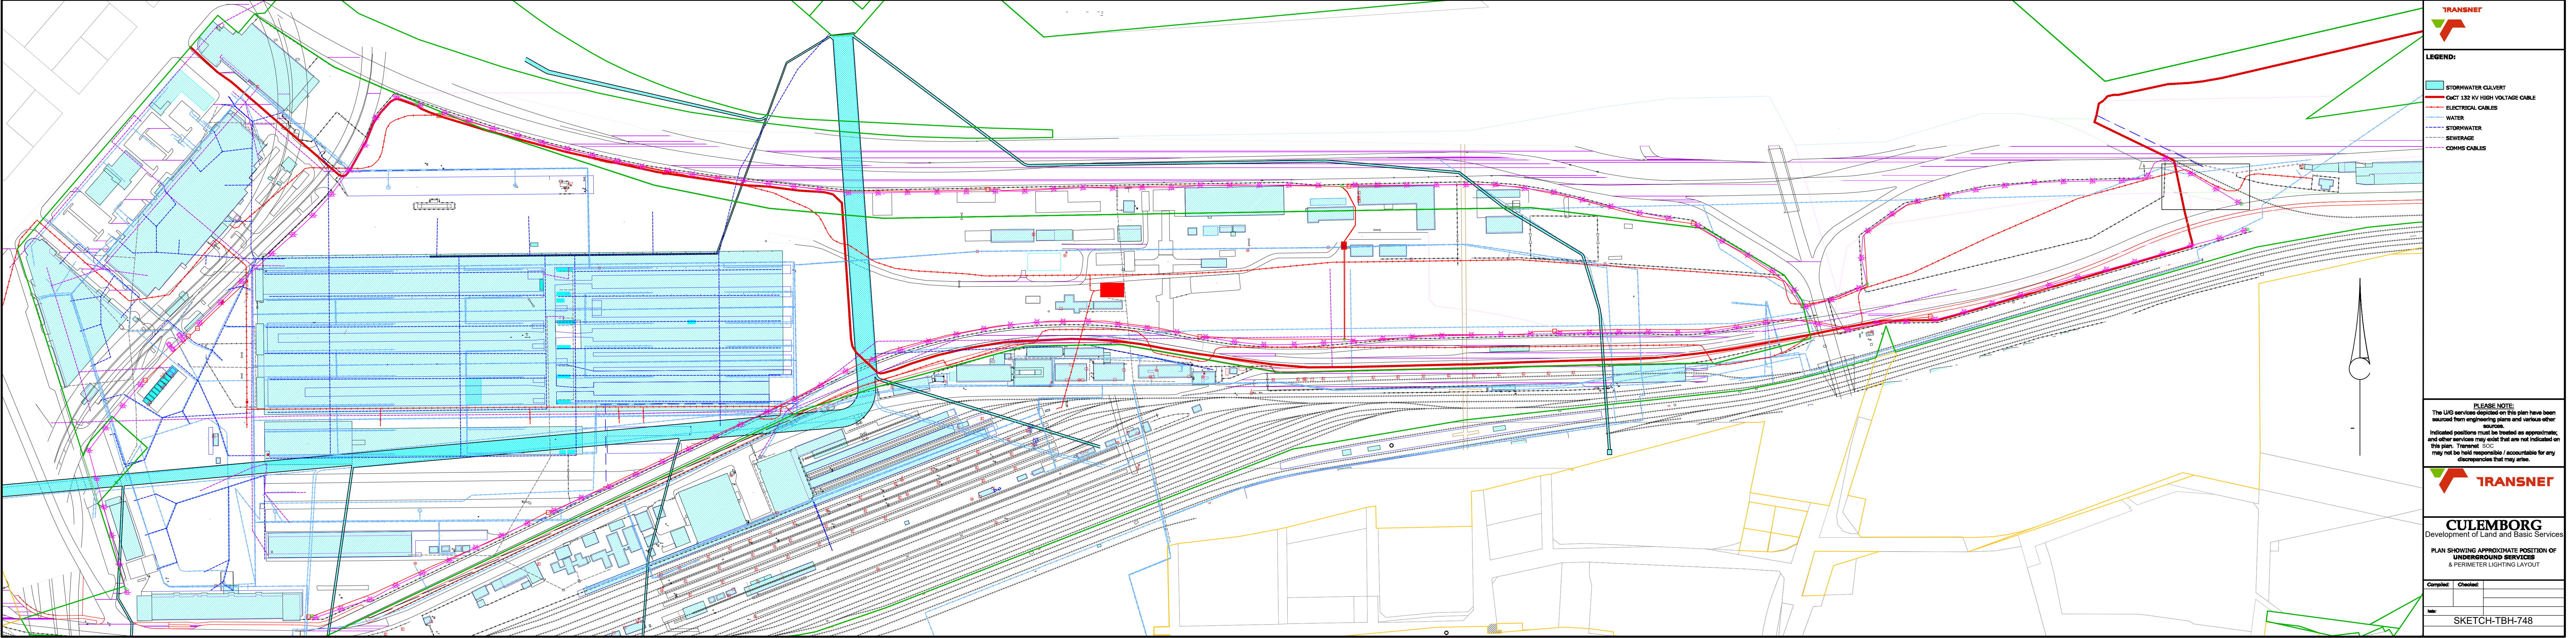

LEGEND:

- STORMWATER CULVERT
- CoCT 132 KV HIGH VOLTAGE CABLE
- ELECTRICAL CABLES
- WATER
- STORMWATER
- SEWERAGE
- COMMS CABLES

PLEASE NOTE:
The UG services depicted on this plan have been sourced from engineering plans and various other sources.
Indicated positions must be treated as approximate, and other services may exist that are not indicated on this plan. Transnet SOC may not be held responsible / accountable for any discrepancies that may arise.



CULEMBORG
Development of Land and Basic Services

PLAN SHOWING APPROXIMATE POSITION OF
UNDERGROUND SERVICES
& PERIMETER LIGHTING LAYOUT

Completed:	Checked:	
Date:		
SKETCH-TBH-748		

AN SIZE: 1500mm x 400mm