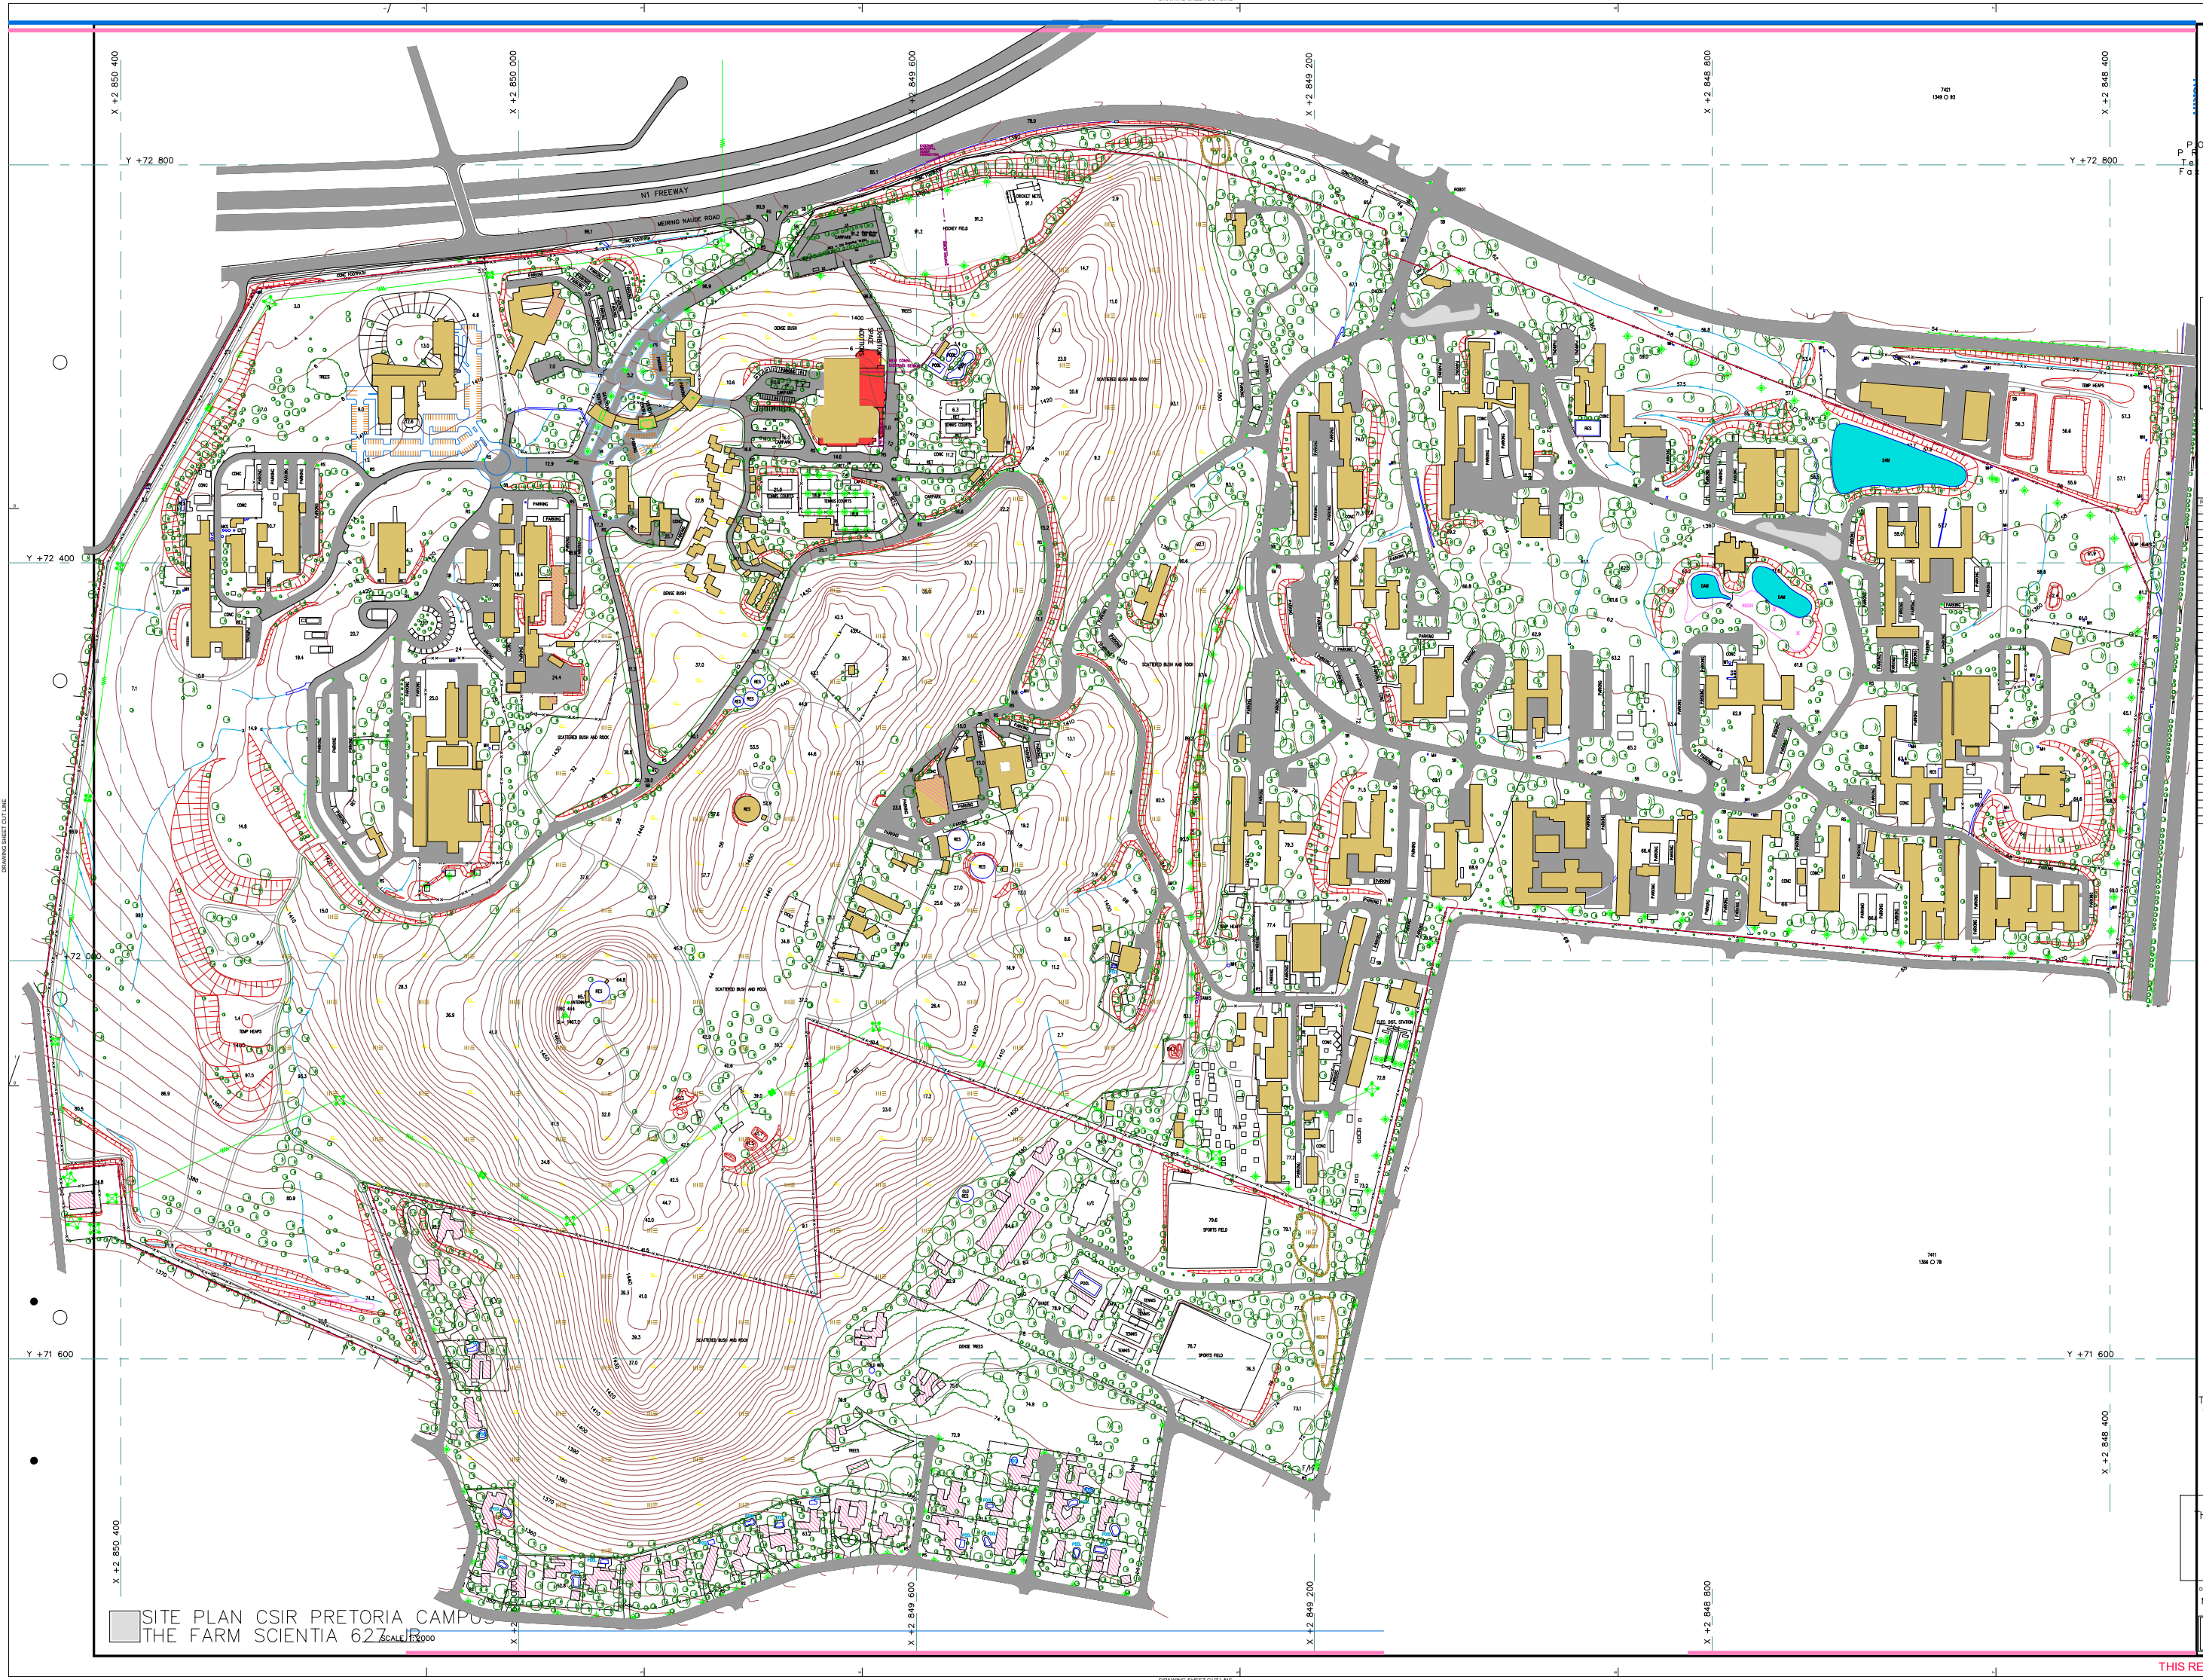

SITE PLAN CSIR PRETORIA CAMPUS
THE FARM SCIENTIA 627 JR
SCALE 1:2000

BILD ARCHITECTS

P.O. BOX 95664 WATERKLOOF
PRETORIA 0145
Tel : +27 (0)12 346 1295
Fax : +27 (0)12 346 1249
BILD ARCHITECTS(Pty)Ltd. 1998/004226/07

0mm 1000 2000 4000 6000 8000

- ALL DIMENSIONS TO BE CHECKED ON SITE PRIOR TO UNDERTAKING THE WORKS.
- DIMENSIONS NOT TO BE SCALED FROM THIS DRAWING.
- .

KEY PLAN

REVISIONS

R	DATE	INIT	DESCRIPTION

ARCHITECTS
BILD ARCHITECTS (Pty) Ltd.
TEL: 012 346-1295 FAX: 012 346-1249

PROJECT MANAGER
CSIR FACILITIES MANAGEMENT
TEL: 012 841-3112 FAX: 012

QUANTITY SURVEYORS
AIM QUANTITY SUVEYORS
TEL: 012 837-1836 FAX: 012 837-8151

ELECTRICAL ENGINEERS
LEBONE ELECTRICAL CONSULTING ENG.
TEL: 011 802-6370 FAX: 011 802-6371

MECHANICAL ENGINEERS
AURECON MECH. CONSULTING ENG.
TEL: 012 427-2500 FAX: 012 427-3524

BUILDING SUBMISSION PLAN

The Farm SCIENTIA 627 JR
Scientia Pretoria

Reg. Architect, F.M. KNOLL
SACAP No. 2677

For And On Behalf Of Owner: CSIR

Professional Structural Engineer: AKI

CSIR CAMPUS PRETORIA
THE FARM SCIENTIA 627 J.R

Extensions To Existing
CC Facilities Phase

[Drawing Title]
CSIR PRETORIA CAMPUS
THE FARM SCIENTIA 627 JR

DRAWN	DATE	SCALE	JOB No.
MK	MAY 2010	1:2000	10/14

DWG. NO.	REV.
0000-0	* .

© BILD Architects (Pty) Ltd

THIS REV NOT YET ISSUED