


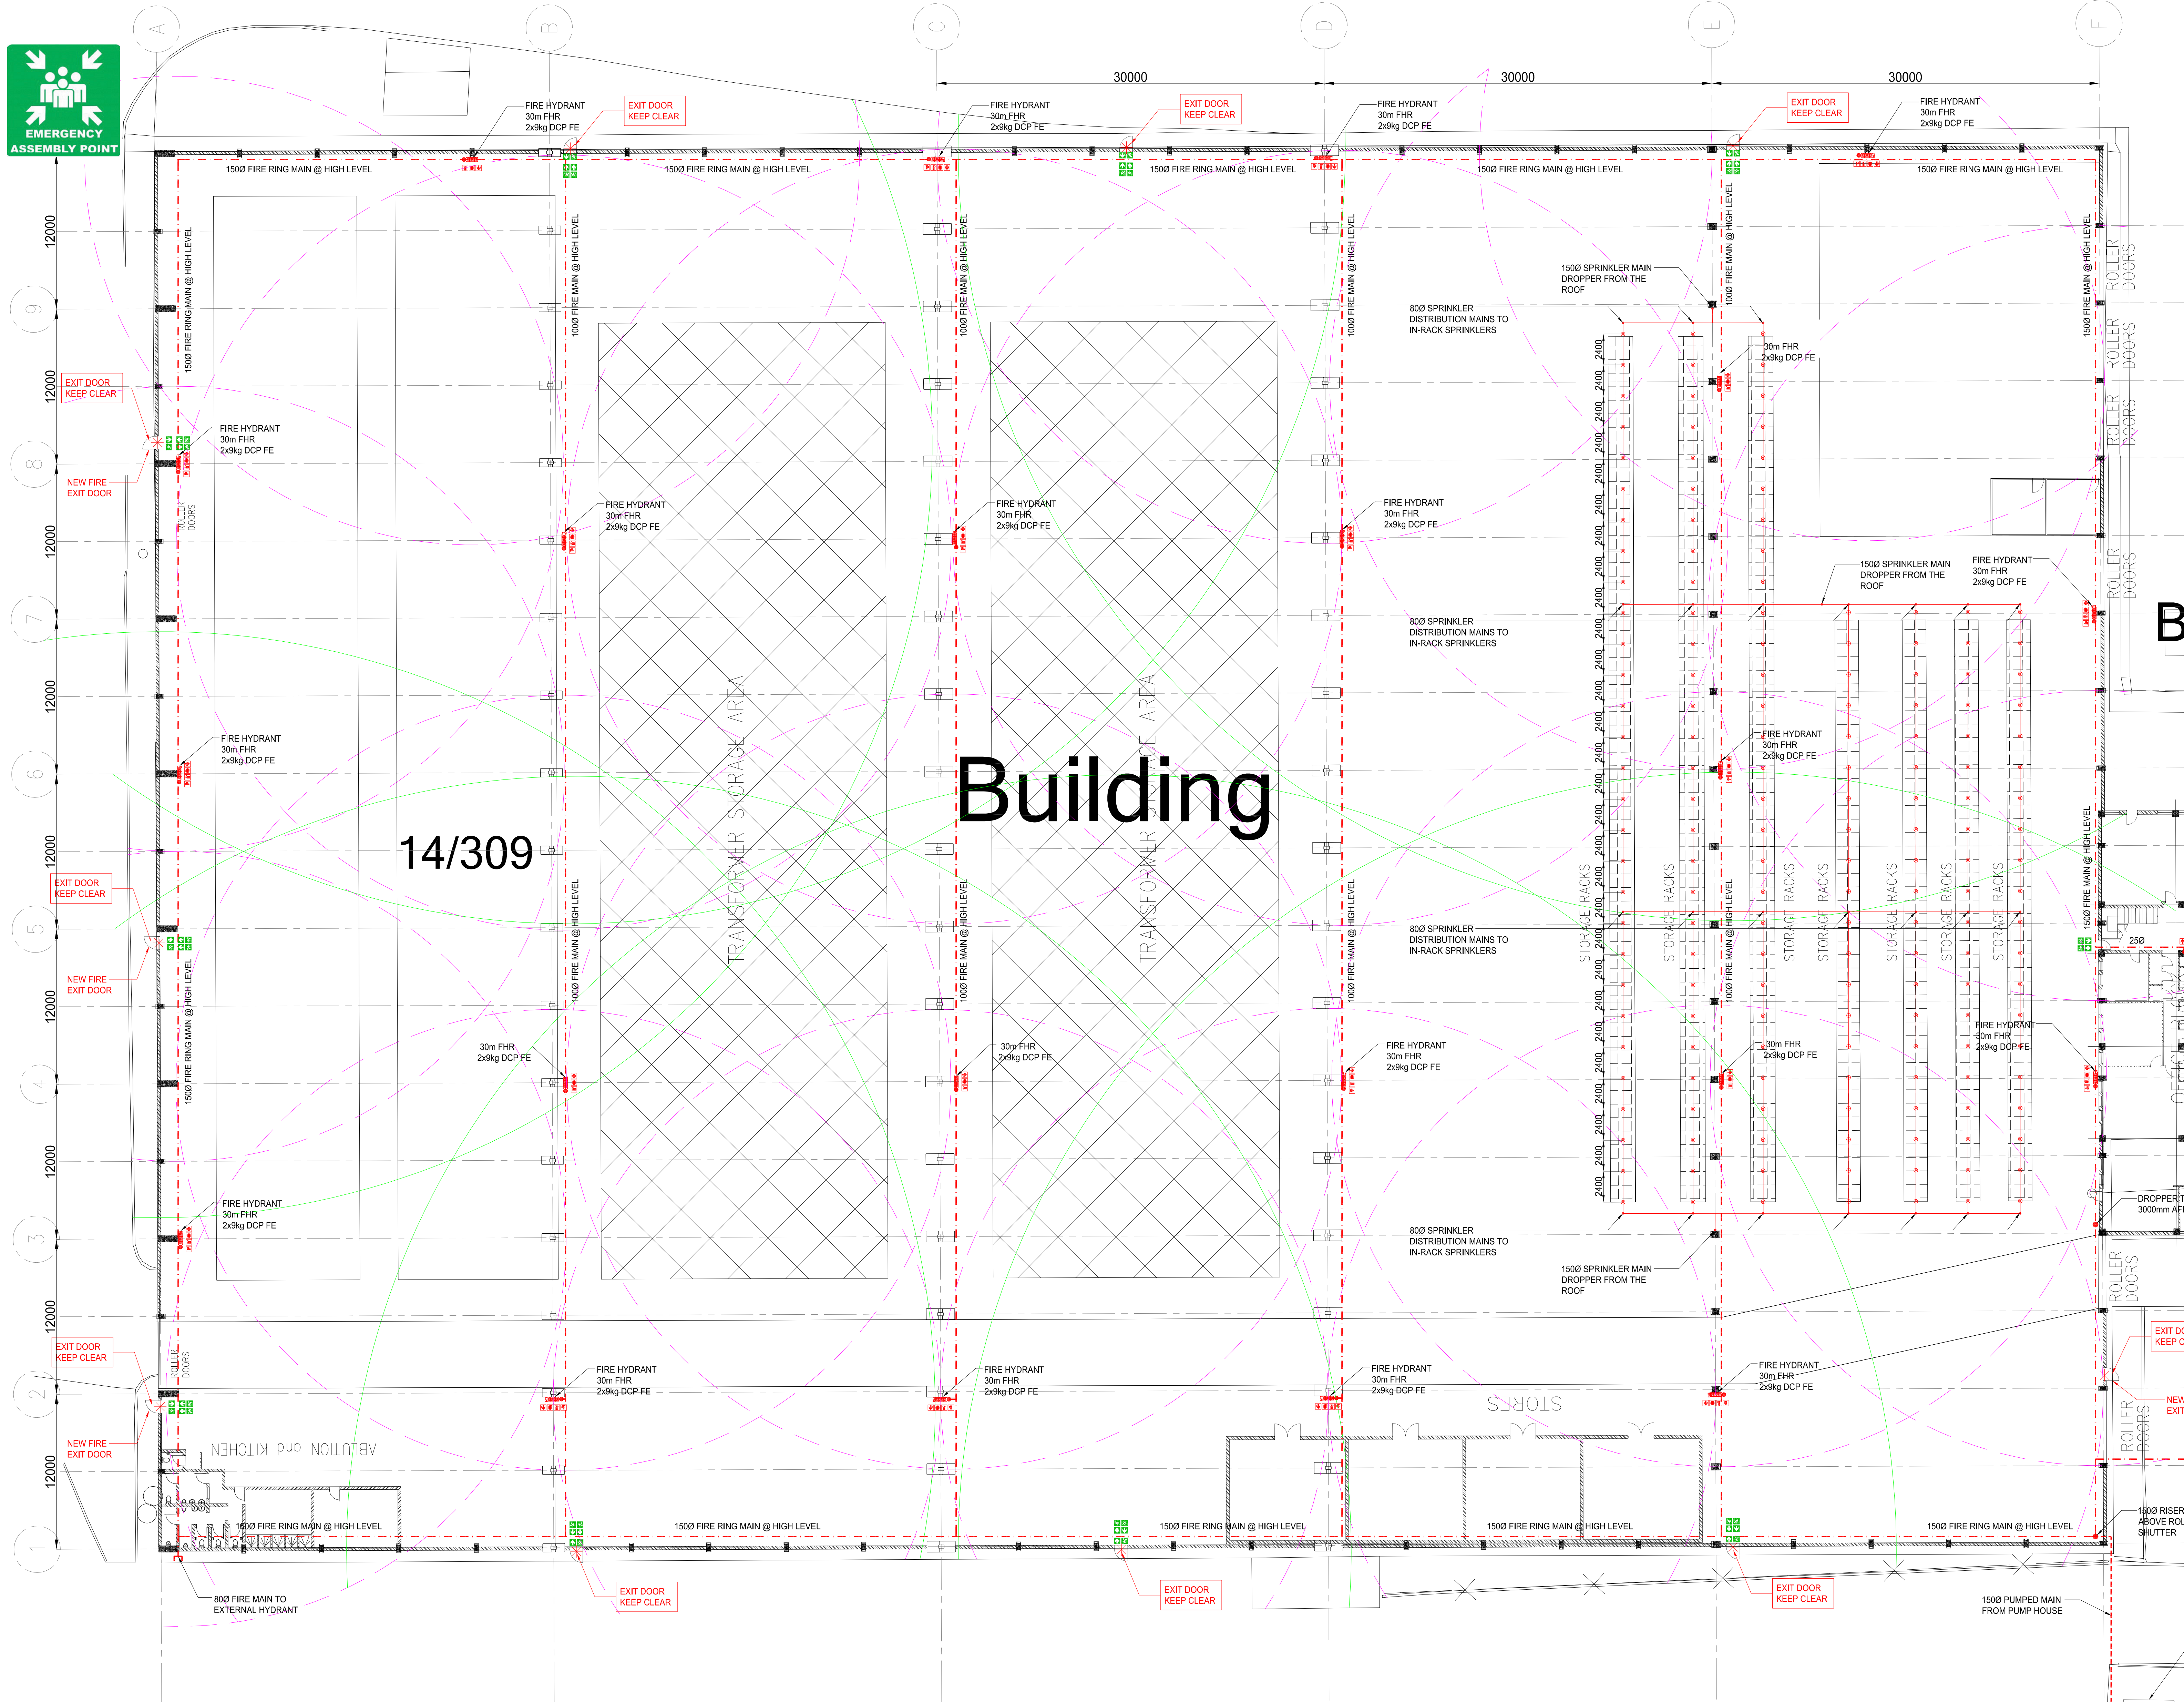

- ### FIRE NOTES
1. ALL WORK TO COMPLY WITH ACT 103 OF 1977 AND SANS 10400 PART T-2024
 2. OCCUPANCY CLASSIFICATION J2 AND G1 AS PER SANS 10400-A CLAUSE 20.
 3. a) 1 x 9kg FIRE EXTINGUISHERS PER 100 m² OR PART THEREOF TO BE INSTALLED IN ACCORDANCE WITH SANS 10110 AND CLAUSE 4.37 AND 4.38
b) 1 x 30m HOSE REELS, PER 500m² OR PART THEREOF, TO BE INSTALLED IN ACCORDANCE WITH SANS 543 AND T4.34.
c) 1 x 650DIA HYDRANTS, PER 1000 m² OR PART THEREOF, TO BE INSTALLED IN ACCORDANCE WITH SANS 543 SANS 1128-1 AND T4.35.
 - d) EXISTING SPRINKLER SYSTEM TO BE EXTENDED TO COVER NEW IN-RACK SPRINKLER HEADS.
 4. WATER SUPPLY FOR FIRE FIGHTING PURPOSES SHALL BE PUMPED FROM A 144m³ STORAGE TANK AND FLOWARTE AND PRESSURE SHALL COMPLY WITH SANS 10400-2011 PART W AND WITH CITY OF JOHANNESBURG WATER BYE-LAWS.
 5. PORTABLE FIRE EXTINGUISHERS TO BE HUNG ON MERANTI BACKING BOARDS, ON LOCATIONS INDICATED ON THE FIRE PLAN.
 7. DOORS IN ESCAPE ROUTES MAY ONLY BE FITTED WITH APPROVED PUSH BARS FOR DOUBLE DOORS AND THUMB TURN FOR SINGLE DOORS LOCKING DEVICES AND SHALL COMPLY WITH CLAUSE 4.14, 4.17, 4.19
 8. FLOOR COVERINGS TO BE NON COMBUSTIBLE FOR J2 AS PER CLAUSE 4.14
 9. WALL COVERINGS TO BE NON COMBUSTIBLE FOR J2 AS PER CLAUSE 4.15
 10. EMERGENCY LIGHTING WITH 30 MIN BATTERY BACK UP SHALL BE DESIGNED AND INSTALLED IN ACCORDANCE WITH SANS 10400-T AND SANS 10114-2 AND SANS 1464-22, AS PER CLAUSE 4.30.
 11. PHOTOLUMINESCENT ESCAPE SIGNS TO BE PROVIDED AND TO COMPLY WITH SANS 1186 PART 1 AND 5 AS PER 4.29.
 11. PHOTOLUMINESCENT SYMBOLIC SIGNS TO BE PROVIDED AND TO COMPLY WITH SANS 1186 PART 1 AND 5 AS PER 4.32
 12. SUSPENDED CEILINGS AND ITS SUPPORTING MEMBERS, SHALL BE NON-COMBUSTIBLE MATERIAL COMPLYING TO SANS 428: 2012
 13. STRUCTURAL ELEMENTS AND COMPONENTS SHALL HAVE A MINIMUM STABILITY RATING OF 30 MINUTES.
 14. INSULATION MATERIAL TO BE NON COMBUSTIBLE COMPLYING WITH SANS 428: 2012
 15. ALL PENETRATIONS THROUGH FIRE RATED WALLS SHALL BE FIRE SEALED.
 16. FIRE DETECTION AND ALARM SYSTEM SHALL BE PROVIDED IN COMPLIANCE TO SANS 10139 CATEGORY M AND L2. ACCESS CONTROLLED DOORS AND GATES SHALL BE DE-ENERGIZED BY THE SMOKE DETECTION SYSTEM IN THE EVENT OF A FIRE ALARM AS PER CLAUSE 4.31.
 17. AIR CONDITIONING PLANT SHALL BE DISABLED ON RECEIVING A FIRE ALARM SIGNAL AS PER CLAUSE 4.43.
 18. ACCESS CONTROL SHALL HAVE GREEN OVERRIDE BUTTONS OR BE DISABLED AFTER RECEIVING A FIRE ALARM SIGNAL.

- ### LEGEND:
- ESCAPE ROUTE
 - E1 EXIT TYPE 1
 - E2 EXIT TYPE 2
 - E3 EXIT TYPE 3
 - E4 EXIT TYPE 4
 - EXIT ILLUMINATED EXIT SIGN
 - F4
 - F5
 - F6
 - F7
 - F8
 - F9
 - FE FIRE EXTINGUISHER
 - FHR FIRE HOSE REEL
 - FHY FIRE HYDRANT
 - DOOR FITTED WITH THUMB TURN LOCK OR PUSH BAR
- ### KEY
- 60m RADIUS FOR FIRE EXIT DOORS
 - 30m RADIUS FOR FIRE HOSE REELS

Building

Building

14/309



ISSUED FOR INFORMATION					
01			I.S.	S.M.	07/09/23
REV	REVISION DESCRIPTION				
	SIGN	DATE	PROJECT NAME:	BY	CHKD
	I.S.	19/06/2024	ESKOM WAREHOUSE		
	S.M.		JOB NAME:	AUTH	DATE
	S.M.		PROPOSED WAREHOUSE		
			Drawing Description:	SCALE:	SIZE:
			FIRE PROTECTION LAYOUT	1:200	A0
			TAP DRAWING No:	REV:	
			WH-ESKM-FP-001	01	
			CLIENT DRAWING No:	SHEET:	
				OF:	
CONTACT INFORMATION:			CLIENT:		
ADDRESS: Block C2, Eskom Megaflow Park, 1 Maxwell drive, Sunninghill, 2191			Eskom		

Copyright Warning
This document/drawing has been prepared by TransAfrica Projects (Pty) Ltd ("TAP") and consequently TAP is the owner of all intellectual property rights thereto. This document/drawing may not in whole or in part be sold, copied, reproduced stored in a retrieval system or transmitted in any form or by any means be it electronic, mechanical by photocopy, recording or otherwise without the written permission of TAP.

Indemnity Warning
Any party using this document/drawing in whole or in part, uses same at its own risk and indemnifies and holds TAP harmless from and against any liability arising out of claims or suits asserted against TAP even though such claims may be based on allegations of negligence of TAP, should this document/drawing be used for any purpose other than the purpose for which the document/drawing is intended as agreed to in writing with TAP.

