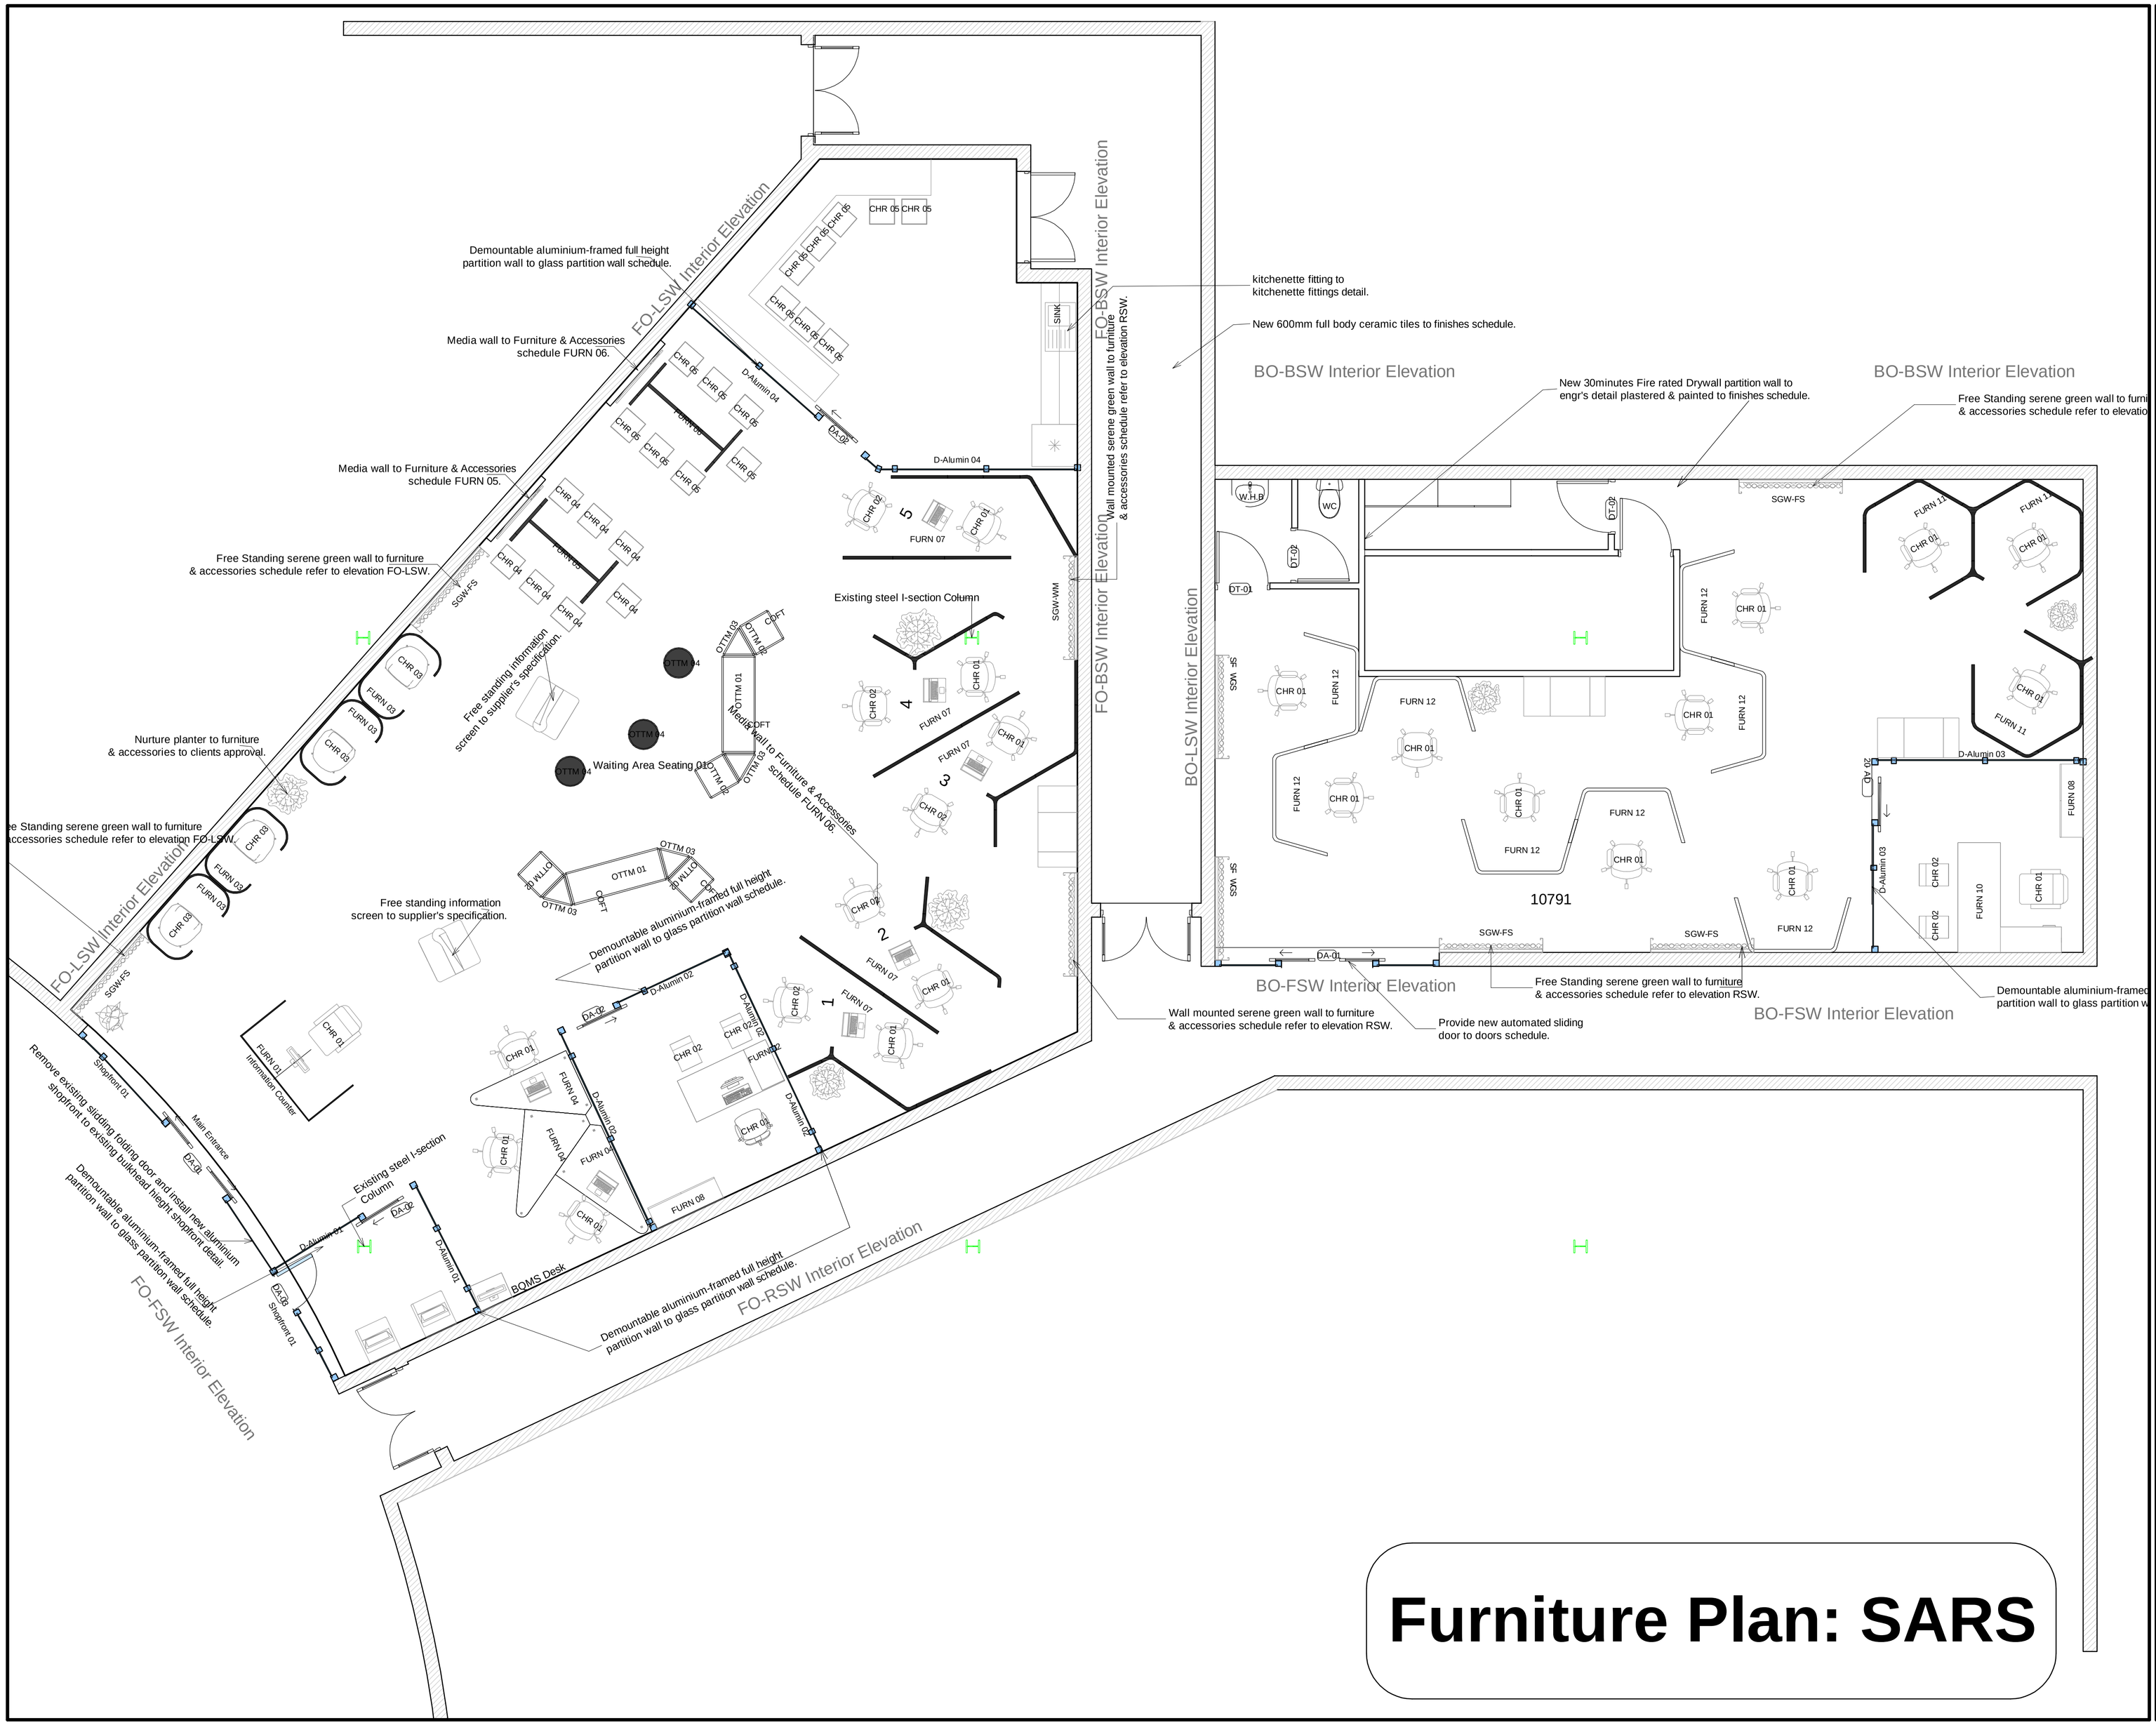

Furniture Plan: SARS

ALL PLANS AND DOCUMENTS ARE THE SOLE PROPERTY OF SARS CORPORATE REAL ESTATE (CRE). NO REPRODUCTION MAY BE MADE WITHOUT THE WRITTEN CONSENT OF SARS CRE.

NOTE: ALL DIMENSIONS MUST BE VERIFIED ON SITE BEFORE THE COMMENCEMENT OF WORK.

AMENDMENT SCHEDULE

DATE	NO	AMENDMENT

APPROVALS

CRE Prof Services:

CRE FM Ops:

OCHSA:

DIST:

Security:

CLIENT:

DATE	07/2024
SCALE	1:50 (A1)
DRAWN BY	Celancobe
ACC MNGR	ACF
BUILD CODE	TambotieM
DWG NO	GP-XX-RF
REMEDY INC. NUM	INC000001
AMEND NO	Pr.9

RANDFONTEIN - TAMBOTIE MALL

Business Unit
RANDFONTEIN

Drawing Description
FURNITURE PLAN

Floor Level
LEVEL 00

SARS

Space Planning:
Professional Services
CORPORATE REAL ESTATE