


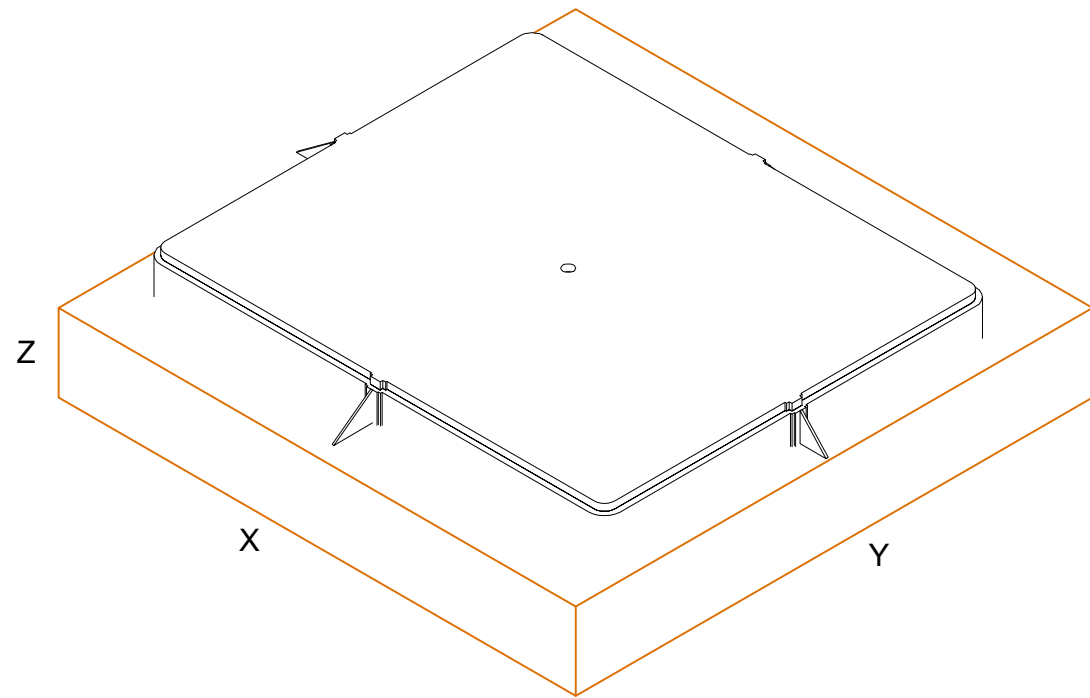

MANHOLE DETAILS				
NO.	X(mm)	Y (mm)	Z (mm)	V
MH 1	560	510	150	0.05
MH 2	1560	1260	150	0.3
MH 3	1500	1300	150	0.3
MH 4	1060	980	150	0.2
MH 5	1450	1450	150	0.32
MH 6	650	700	150	0.1
MH 7	1420	1700	150	0.4
MH 8	900	1100	150	0.2
MH 9	1130	1250	150	0.25

NOTE:

1.
- CONCRETE TO BE 25MPa/19mm
2.
- MANHOLE COVER: HEAVY DUTY CAST IRON
500X500X40 D400 Heavy H80

NOTES/ LEGEND			DATE	INITIAL	No/CODE	REVISION DESCRIPTION	CLIENT		PROJECT		APPROVED BY BVI					
ISSUE DATE: 01 Jun 2026			DRAWING SIZE: A4			REVISION: T0	 NAMA-KHOI MUNICIPALITY		NABABEEP WWTW		20160772 OCT 2016					
PRELIMINARY						ENGINEER/TECHNOLOGIST					REG. NO.		DATE			
INFO ONLY						SCALE			AS SHOWN		DRAWN		J. JAFTHA			
X FOR TENDER						DESIGNED			W. CLOETE		CHECKED		W. CLOETE			
FOR CONSTRUCTION						PLAN NUMBER			REVISION NO.		DATE SAVED					
AS-BUILT						THIS DRAWING IS THE PROPERTY OF BVI - CONSULTING ENGINEERS IS PRIVATE AND CONFIDENTIAL AND IS SUPPLIED ON THE EXPRESS UNDERSTANDING THAT IT IS NOT TO BE USED FOR ANY PURPOSE OR COPIED OR COMMUNICATED TO ANY PERSON WITHOUT THE WRITTEN PERMISSION OF THE PROPRIETORS.			MANHOLE SECTIONS AND DETAILS		35023.01-133-03		T0		01/06/2026	



ENGINEERING
PROCUREMENT
MANAGEMENT

Springbok Office
Registration no. 1998/00024/07



BBBEE Level 1



CESA

Consulting Engineers South Africa