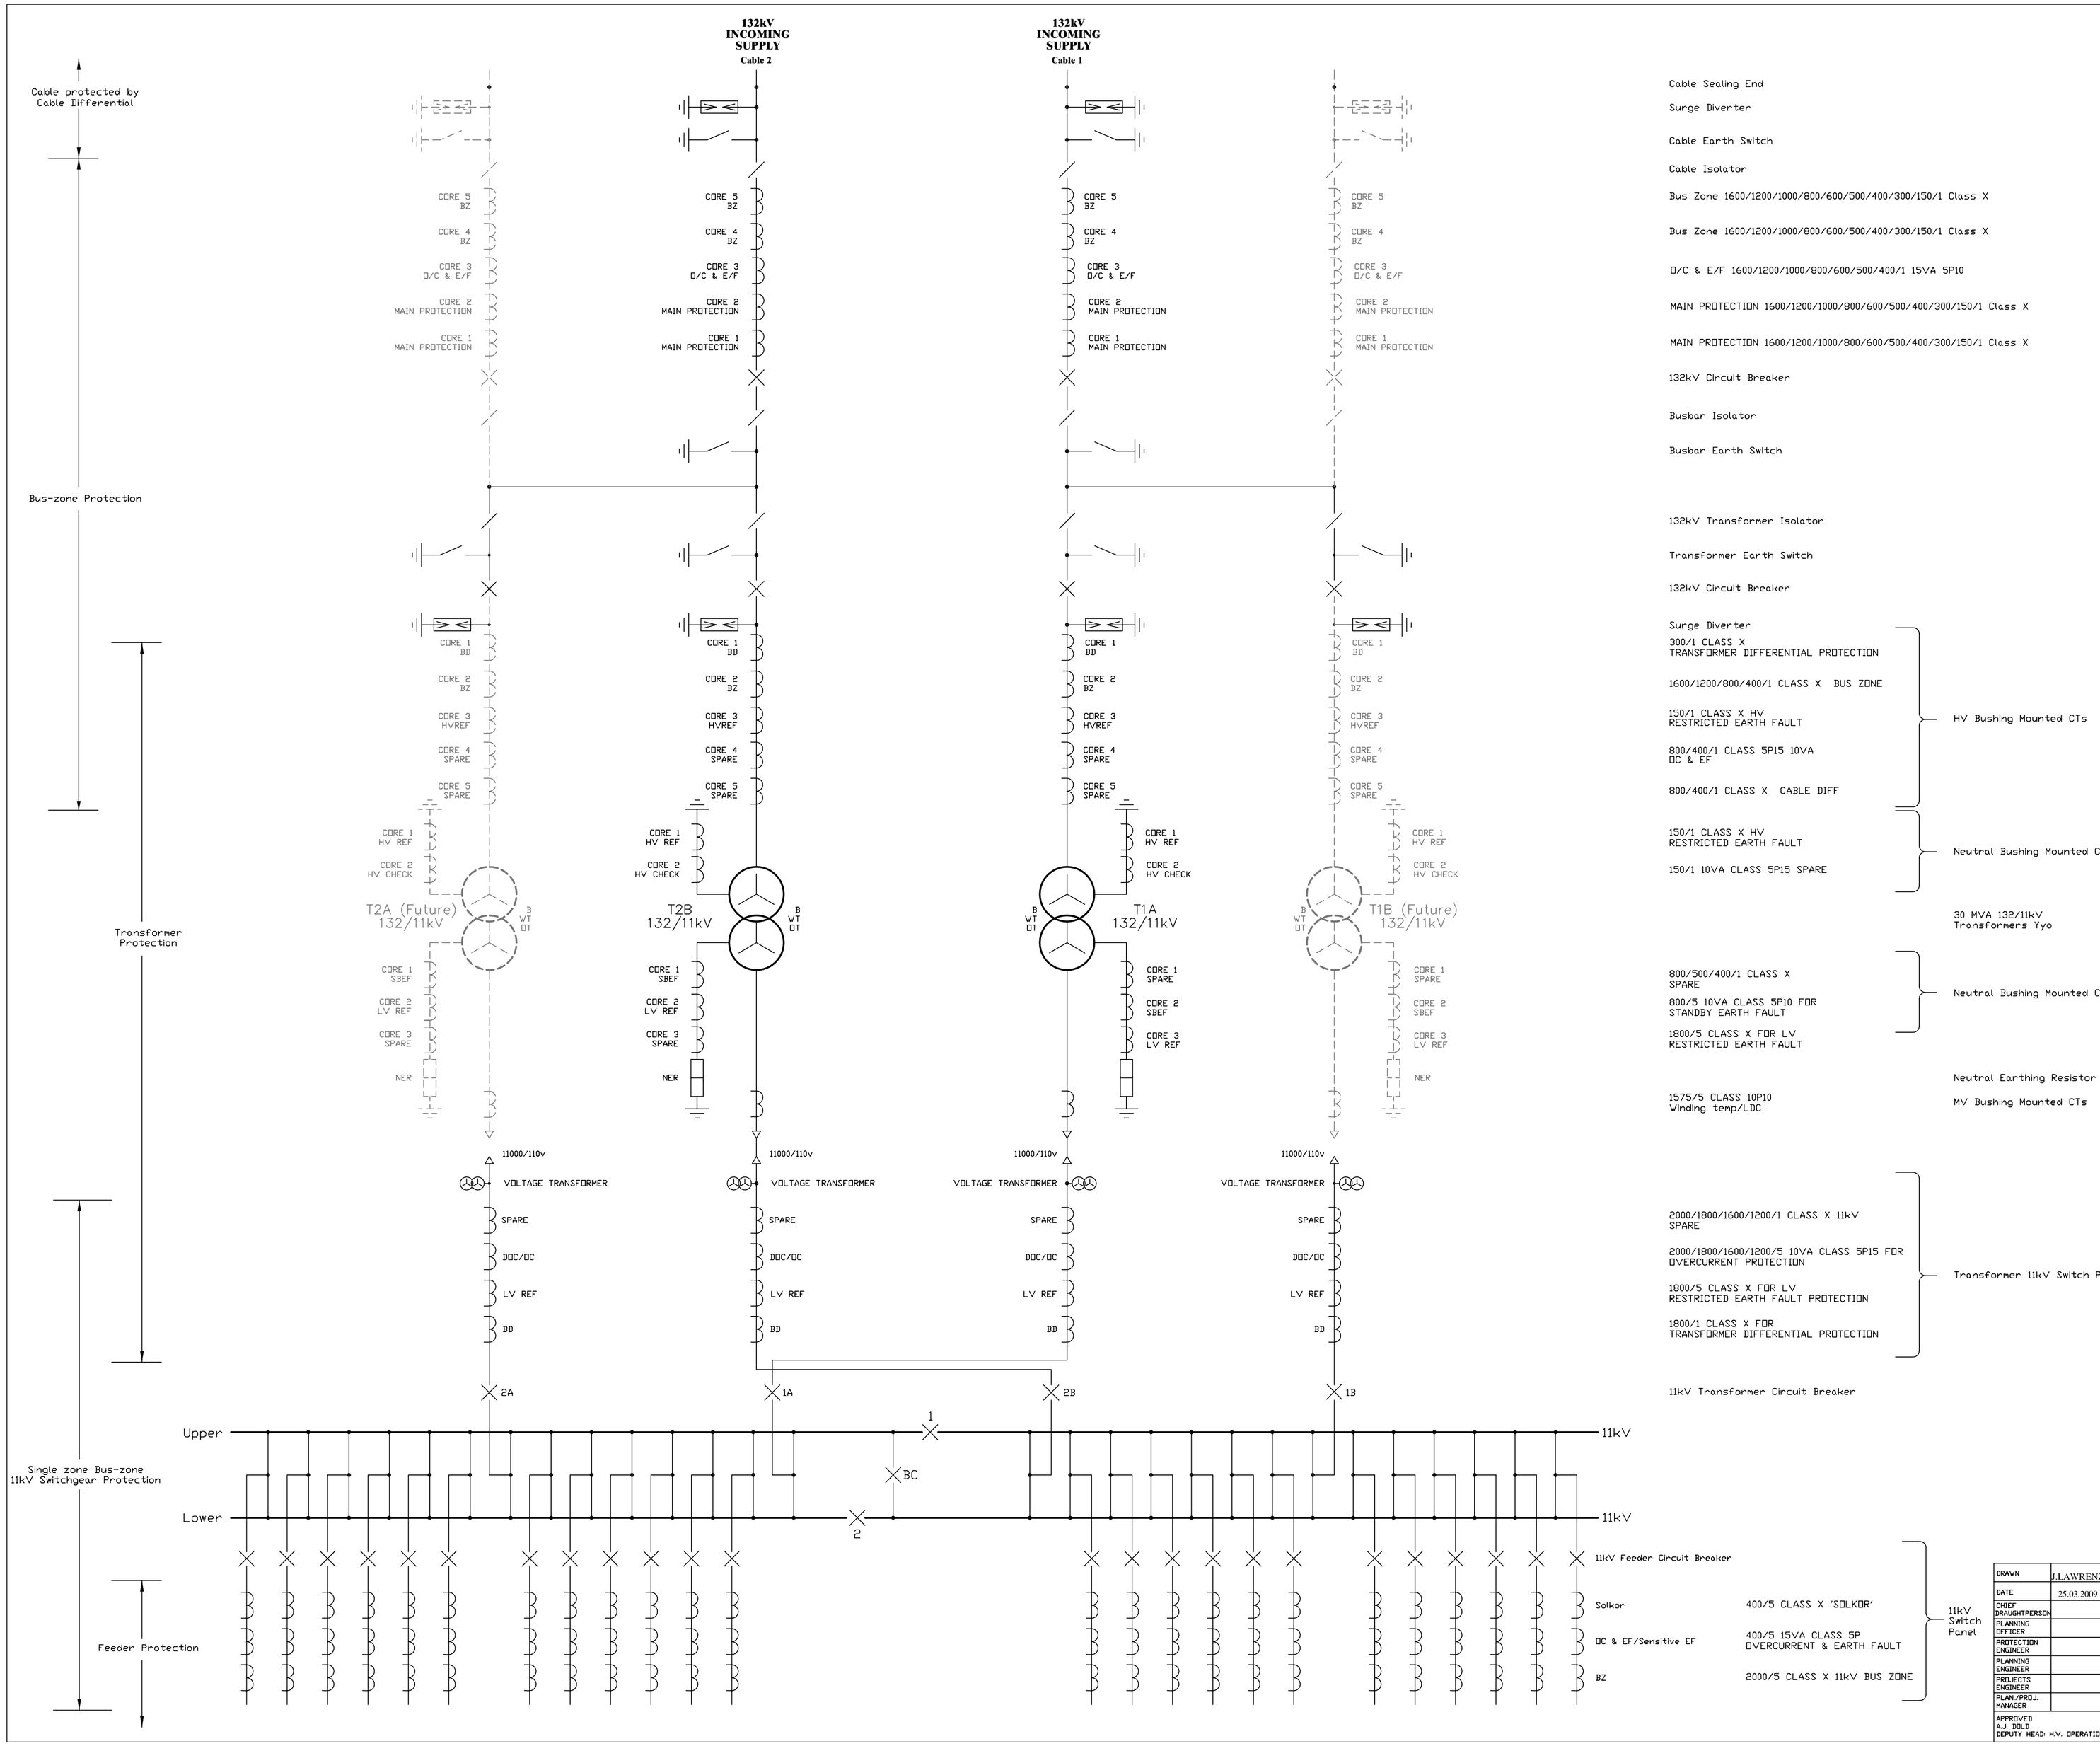

DRAWN	J.LAWRENZ				
DATE	25.03.2009	1	UPDATED CT DATA AND EXT. 11kV BOARD	ML	12-08-2015
CHIEF DRAUGHTPERSON		REFERENCE DRAWINGS:	REVISIONS:	BY:	DATE:
PLANNING OFFICER					
PROTECTION ENGINEER					
PLANNING ENGINEER					
PROJECTS ENGINEER					
PLAN./PROJ. MANAGER					
APPROVED A.J. SOLD DEPUTY HEAD: H.V. OPERATIONS		SCALE: NTS	DRAWING NUMBER: TD 53	REV: 1	

ETHEKWINI ELECTRICITY

PROPOSED 132kV SUBSTATION WITH SEPERATED 132kV FEEDERS & TRANSFORMER FEEDERS

PROPOSED BASIC 132/11kV SCHEMATIC DIAGRAM