


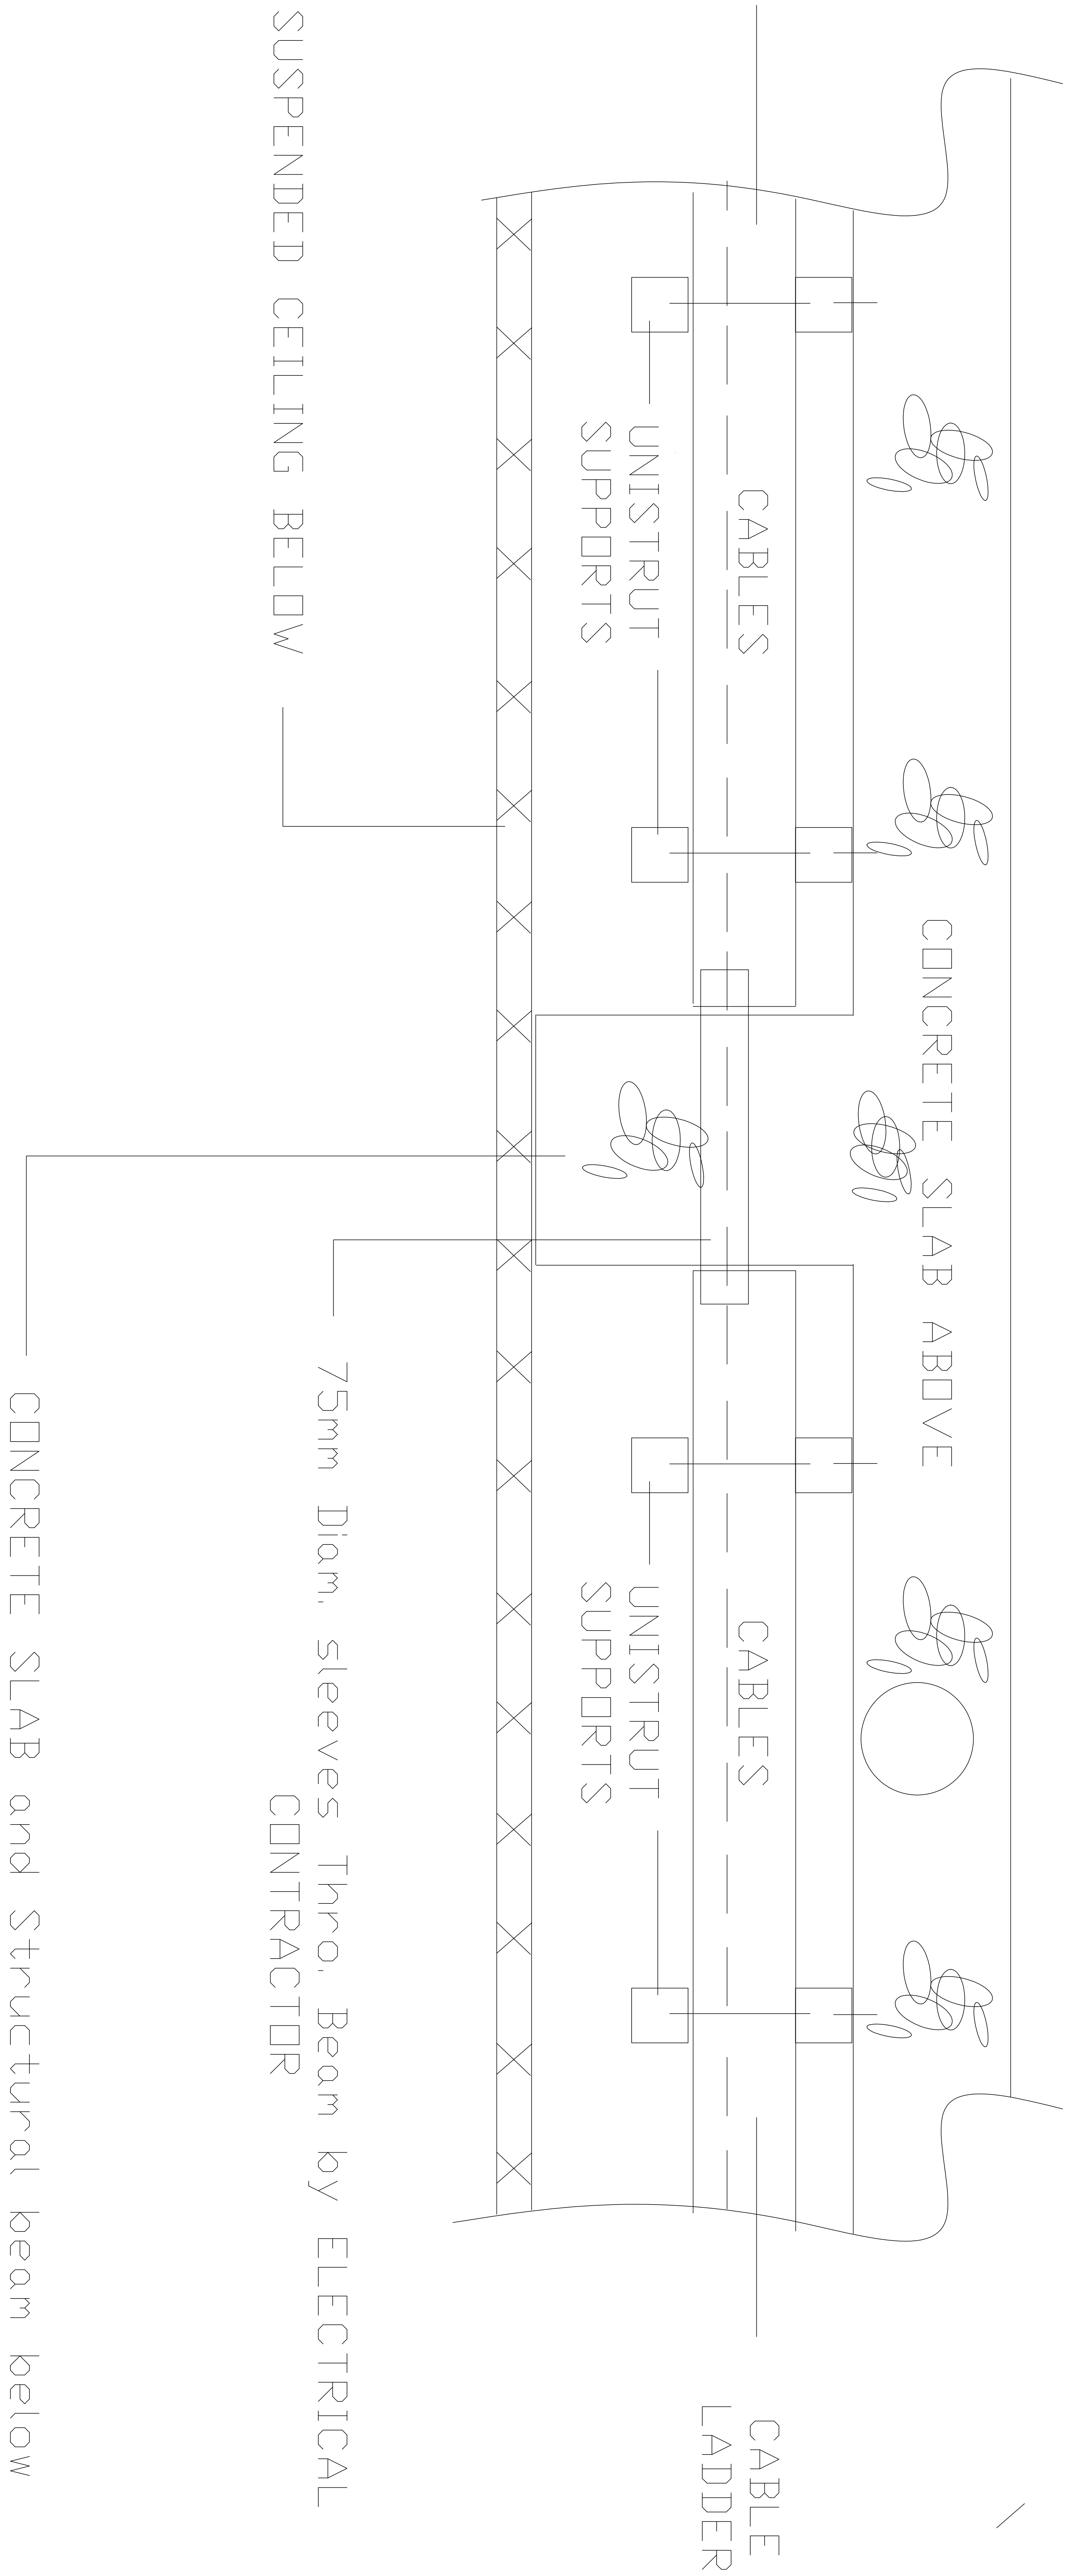

TYPICAL DETAIL for ELECTRICAL CABLES supported on CABLE LADDERS to Pass thro CONCRETE BEAMS