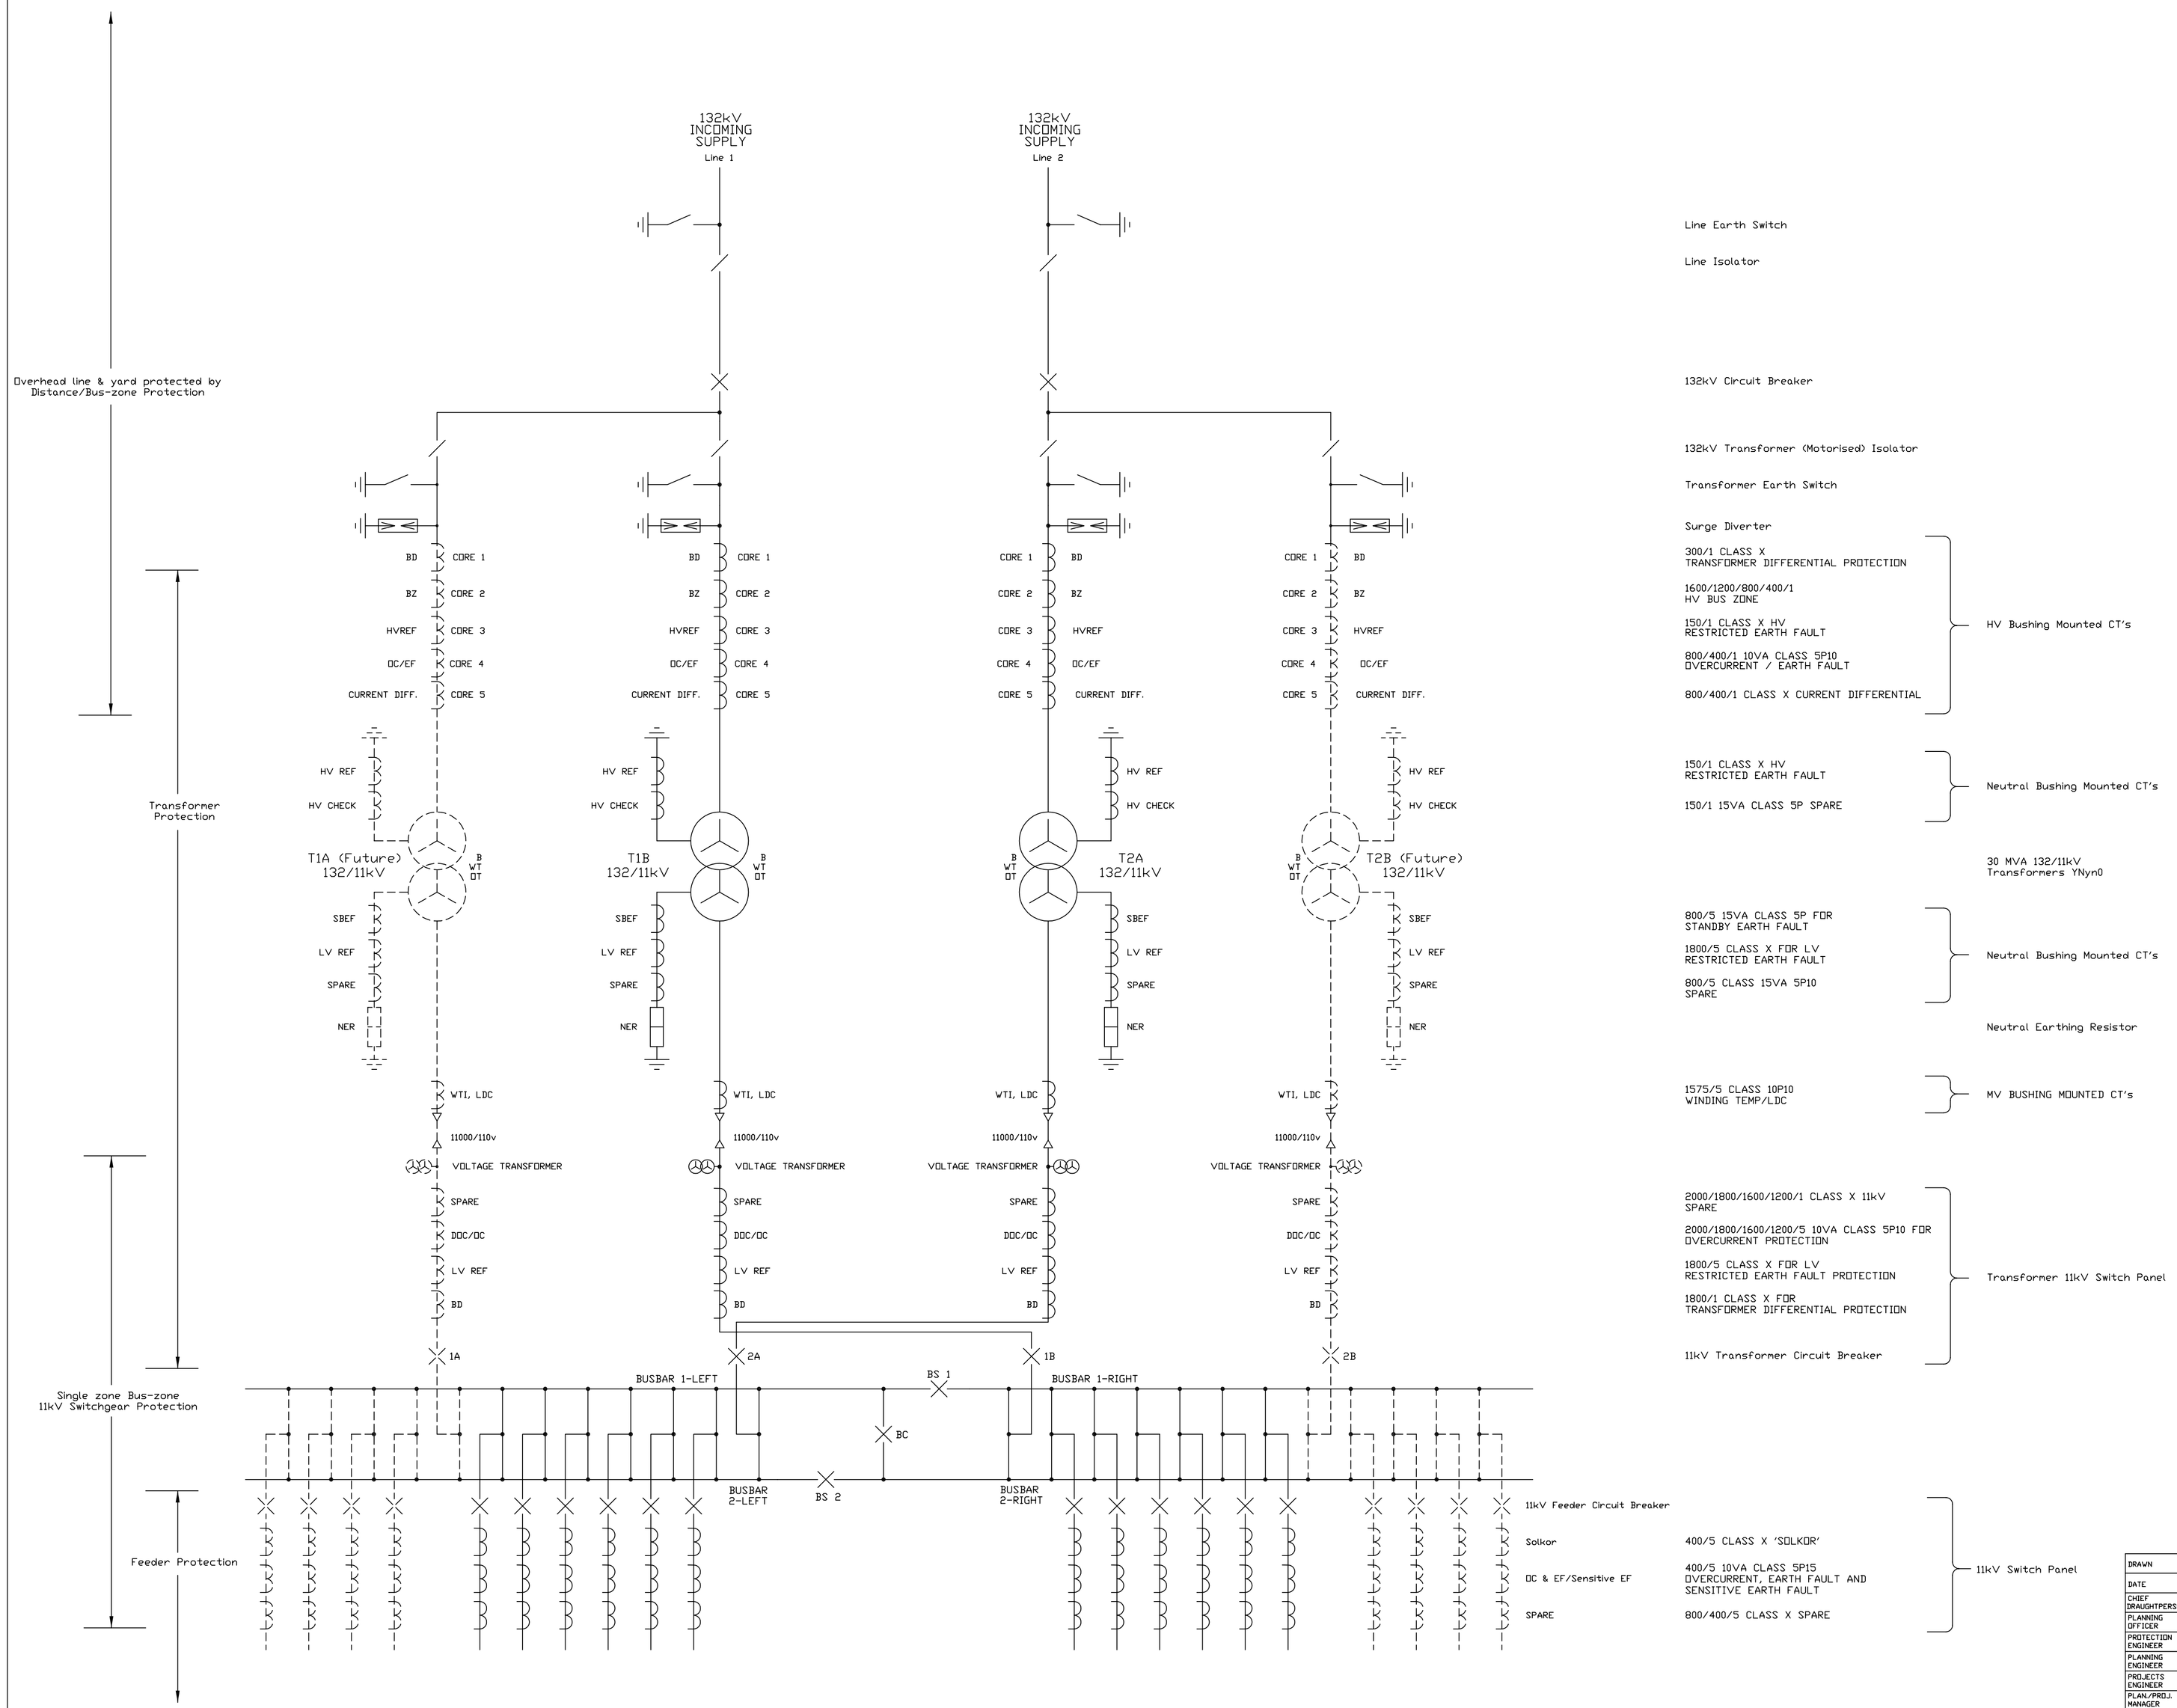

DRAWN	A.J.R.W.				
DATE	25.03.2009				
CHIEF DRAUGHTPERSON		REFERENCE DRAWINGS:	REVISIONS:	BY:	DATE:
PLANNING OFFICER					
PROTECTION ENGINEER					
PLANNING ENGINEER					
PROJECTS ENGINEER					
PLAN./PROJ. MANAGER					

ETHEKWINI ELECTRICITY

PROPOSED 132kV SUBSTATION WITH COMBINED 132kV FEEDERS & TRANSFORMER FEEDERS

Substation 132 & 11kV Schematic Layout

APPROVED A.J. BOLD DEPUTY HEAD: H.V. OPERATIONS	SCALE: NTS	DRAWING NUMBER: TD 71	REV: