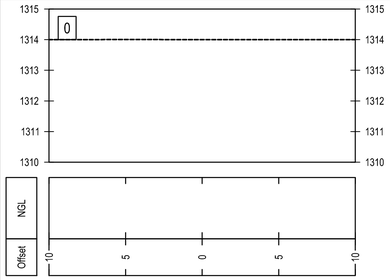

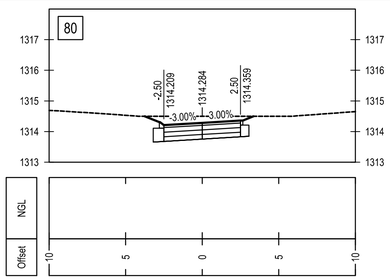

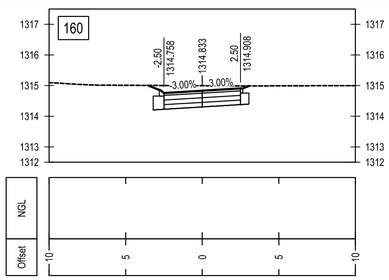

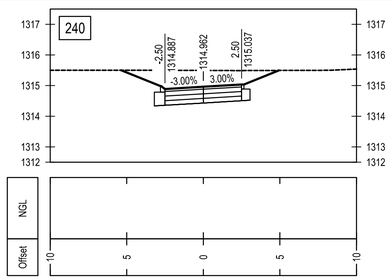

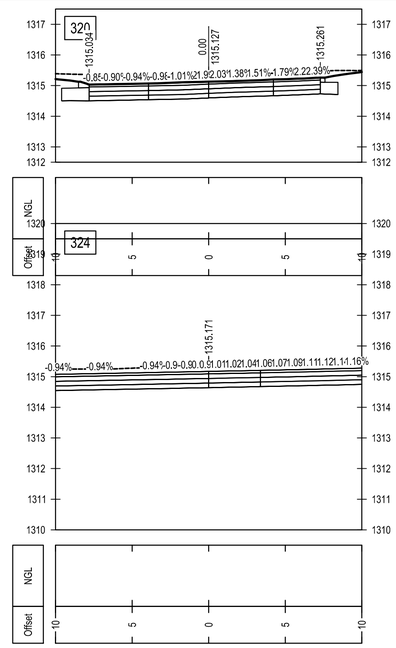

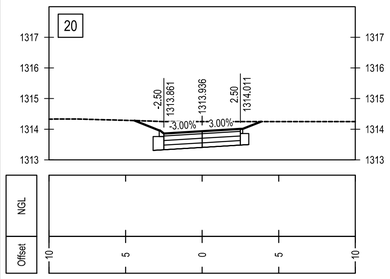

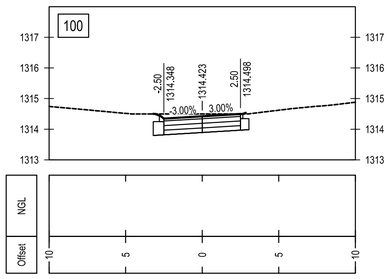

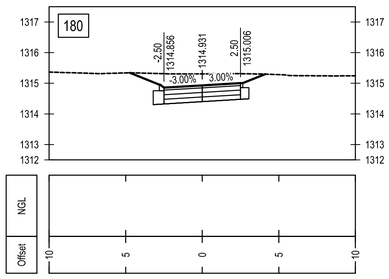

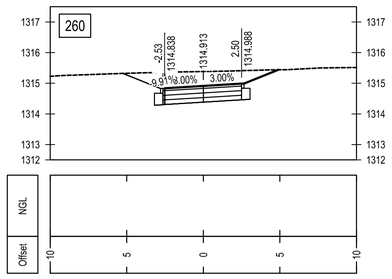

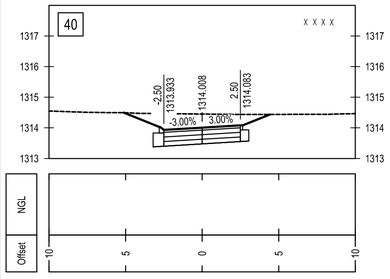

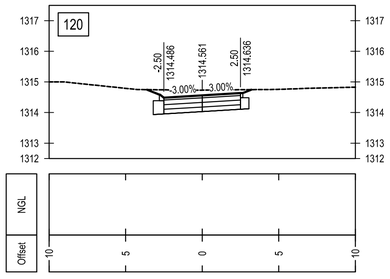

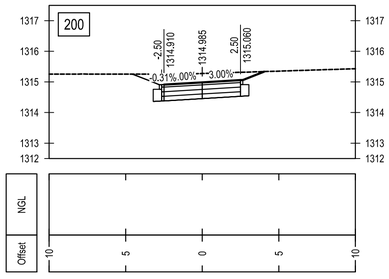

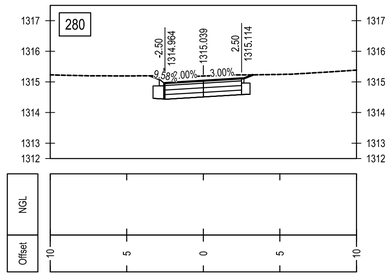

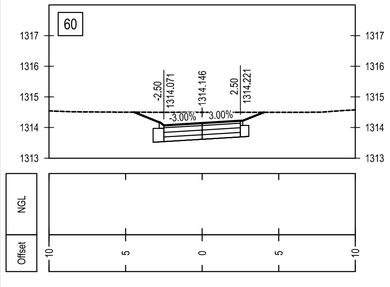

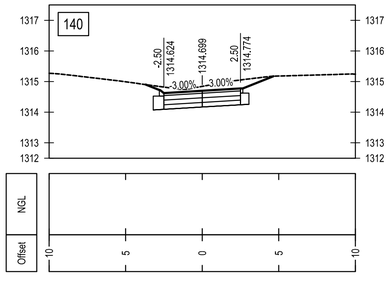

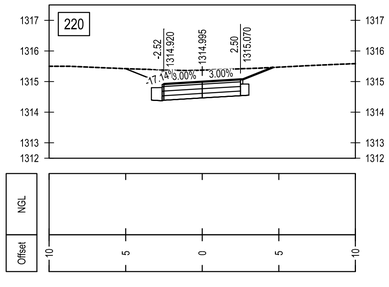

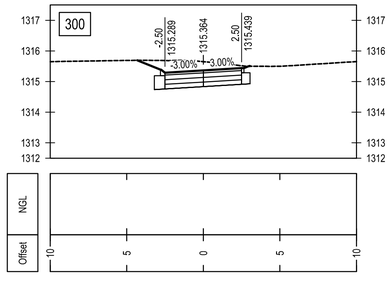

Maquassi Hills Local Municipality

MAQUASSI HILLS LOCAL MUNICIPALITY

PRIVATE BAG X3 TEL: 018 596 1068
WOLMARANSSTAD FAX: 018 596 1555
2630

AMENDMENTS

REV	DATE	APPROVED	DESCRIPTION
A	SEP 2026	G. A. M	ISSUE FOR TENDER

CONSULTANT DETAIL

DITLOU CONSULTING
SOLUTIONS THAT IMPROVE LIVES

DITLOU CONSULTING CC
OFFICE 19 EAST 202
SANLYNN OFFICE PARK
CNR ALKANTRAND &
LYNNWOOD ROAD

PO BOX 15684
LYNN EAST
0039

TEL: (012)548-0196
FAX: (012)548-0298
EMAIL: info@ditloucon.co.za

I, G. MANYIKA Prof Reg Nr. 2024301981
HEREBY CERTIFY THAT THE SERVICES WILL BE INSTALLED ACCORDING TO THE DRAWING

DATE SIGNATURE A REVISION

DESIGNED
NAME: L. MODISHA Prof Reg No:
SIGNATURE: DATE:

DRAWN
NAME: O. BALOYI
SIGNATURE: DATE:

CHECKED
NAME: G. MANYIKA Prof Reg No: 2024301981
SIGNATURE: DATE:

INFORMATION OFFICE CHECKED
NAME:
SIGNATURE: DATE:

DESIGN OFFICE APPROVAL
NAME: Prof Reg No:
SIGNATURE: DATE:

CONTRACT No.
8/1/2 N.J. MBONANI

PROJECT No.
1145K-2

SHEET No.
1

PAPER SIZE
A1

SCALE
AS SHOWN

DATE:
SEPT 2026

LOCATION OF PROJECT
DESIGN AND SUPERVISION OF UPGRADING OF GRAVEL ROAD TO BLOCK PAVING AT KALANGA, MOLALE, WILLIAM OLIFANT STREETS IN LEBALENG

DRAWING NAME:
LEBALENG DESIGN CROSS SECTION
MOLALE STREET

CONTRACT NUMBER:
8/1/2 N.J. MBONANI

DRAWING NUMBER
1145K-2-03X05

A REVISION

PROJECT STATUS

CONCEPT DRAWING ○ TENDER DRAWING ● CONSTRUCTION DRAWING ○ AS BUILT DRAWING ○

PROJECT ENGINEER of MHLM:
NAME SIGNATURE
Prof Reg No. DATE

INSPECTOR OF WORKS of MHLM:
NAME SIGNATURE
DATE