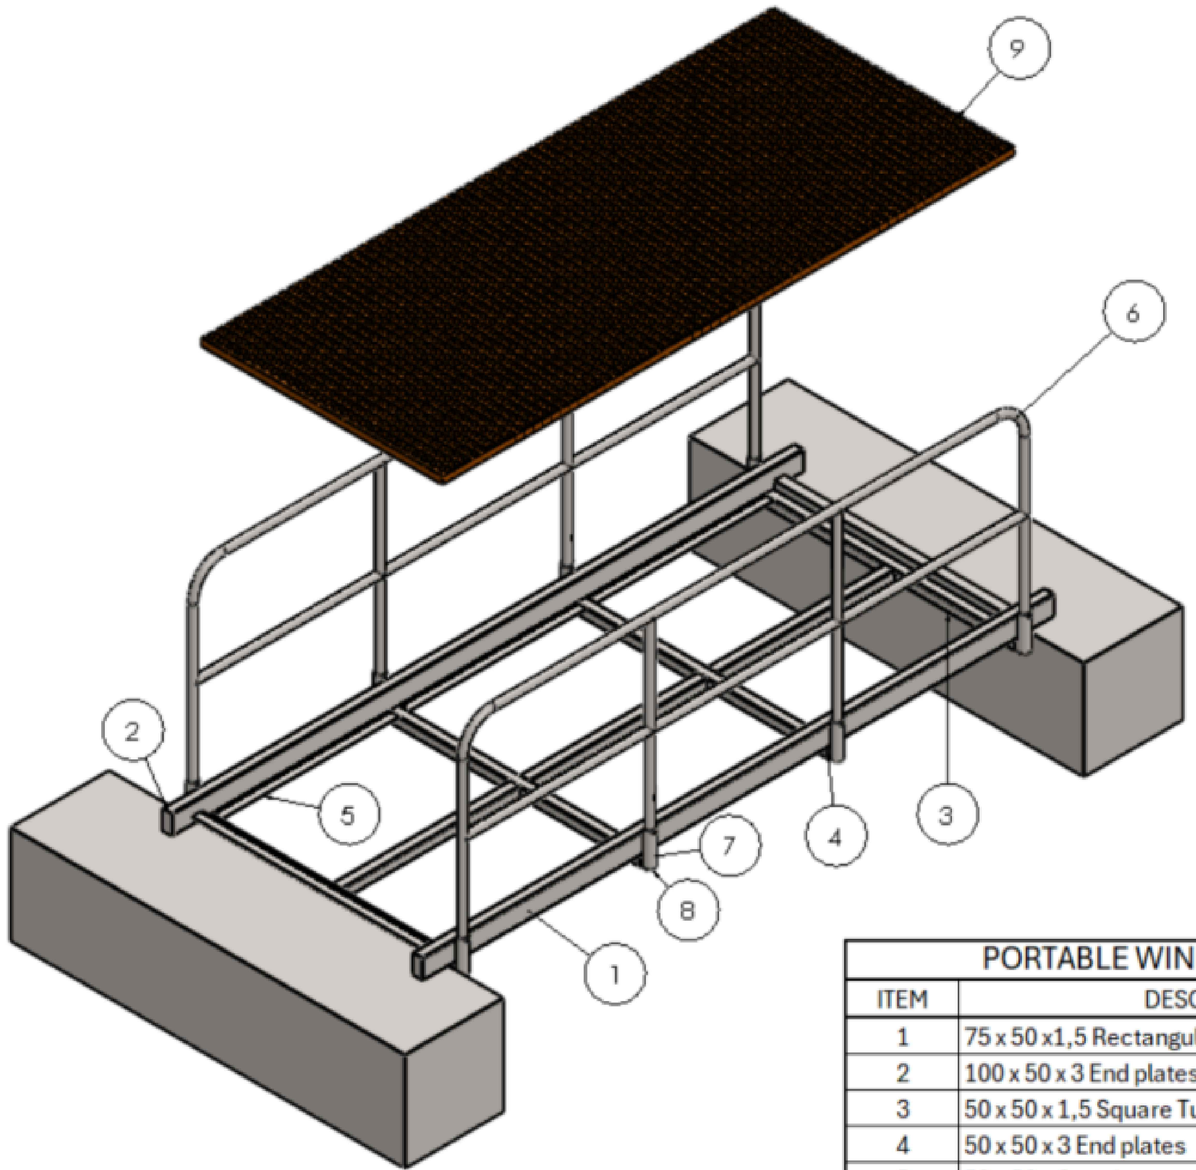

PORTABLE WINDSCREEN ACCESS PLATFORM			
ITEM	DESCRIPTION	UNIT	QUANTITY
1	75 x 50 x1,5 Rectangular Tubing	m	9
2	100 x 50 x 3 End plates	Each	4
3	50 x 50 x 1,5 Square Tubing	m	9
4	50 x 50 x 3 End plates	Each	8
5	50 x 50 x 3 angle	m	9
6	34 x 2 Round Tubing - Handrails	m	1.5
7	48 x 2 Round tubing - Handrail sockets	Each	8
8	48 diameter x 3 - End plates	Each	1
9	FRP Grating - Fibreglass Re-inforced Polymer - V/E (Vinyl Ester Resin) 1220 x 3200 x 38	Each	1

ALL DIMENSIONS AND LEVELS ARE TO BE VERIFIED ON SITE BY THE CONTRACTOR BEFORE COMMENCING ANY WORK.

This document and all the information thereon remains the property of GIBB (Pty) Ltd. and may not be copied, reproduced or transmitted in part or in full without the written consent of GIBB (Pty) Ltd. This document should not be relied on nor used in circumstances other than those for which it was originally prepared and for which GIBB (Pty) Ltd. was commissioned, as defined on this document. Refer to the contract for full terms and conditions.

GIBB (Pty) Ltd. shall not be liable for the consequences of using this document other than for the purpose for which it was commissioned. Any user and any other person using or relying on the document for such other purpose, will by such use or reliance be taken to confirm his agreement to indemnify GIBB (Pty) Ltd. for all loss or damage resulting there from.

ON ORIGINAL

0 5 10 15 20 25 30 40 50MM

ISSUED FOR TENDER

No	Date	Details	Chd	Appd
A	04/09/2026	ISSUED FOR TENDER	RT	RM

Revisions

Client

Be moved

prasa

PASSENGER RAIL AGENCY OF SOUTH AFRICA

Umjantshi House 30
Wolmarans street
Braamfontein

Private Bag X101
Braamfontein, 2017
Tel +27 (0)11 013 1667

Architect

GIBB
INFRASTRUCTURE & TRANSPORT

Head Office - Johannesburg
3rd Floor,
19 North Street, Houghton Estate
Rosebank, 2196

Project

PT BRM DEPOT
TRAIN ROOF ACCESS

Description

PORTABLE WINDSCREEN ACCESS PLATFORM

Approved By: R TAYLOR

Drawn By | Designed By: R TAYLOR | Reviewed By: R MULAUDZI

Scale: AS SHOWN | Date: SEPTEMBER 2026

Project No: J42000_33-GIB-DD-ZZ-DR-ME-LP-001 | GIBB Dwg. No: ..... | Rev: A

C:\Users\mlekobotja\OneDrive - gibb.co.za\PRASA EPCM - PRASA EPCM Data\B_TASK ORDERS\J42000_33 - PT BRM Depot Train Roof Access\05_DESIGN\01. OHTE\DRAWINGS\AutoCAD\Details\J42000_33-GIB-DD-ZZ-DR-ME-LP-001 Life Line.dwg | MOLEBOGENG LEKOBOTJA | 04/09/2026 10:23:50