


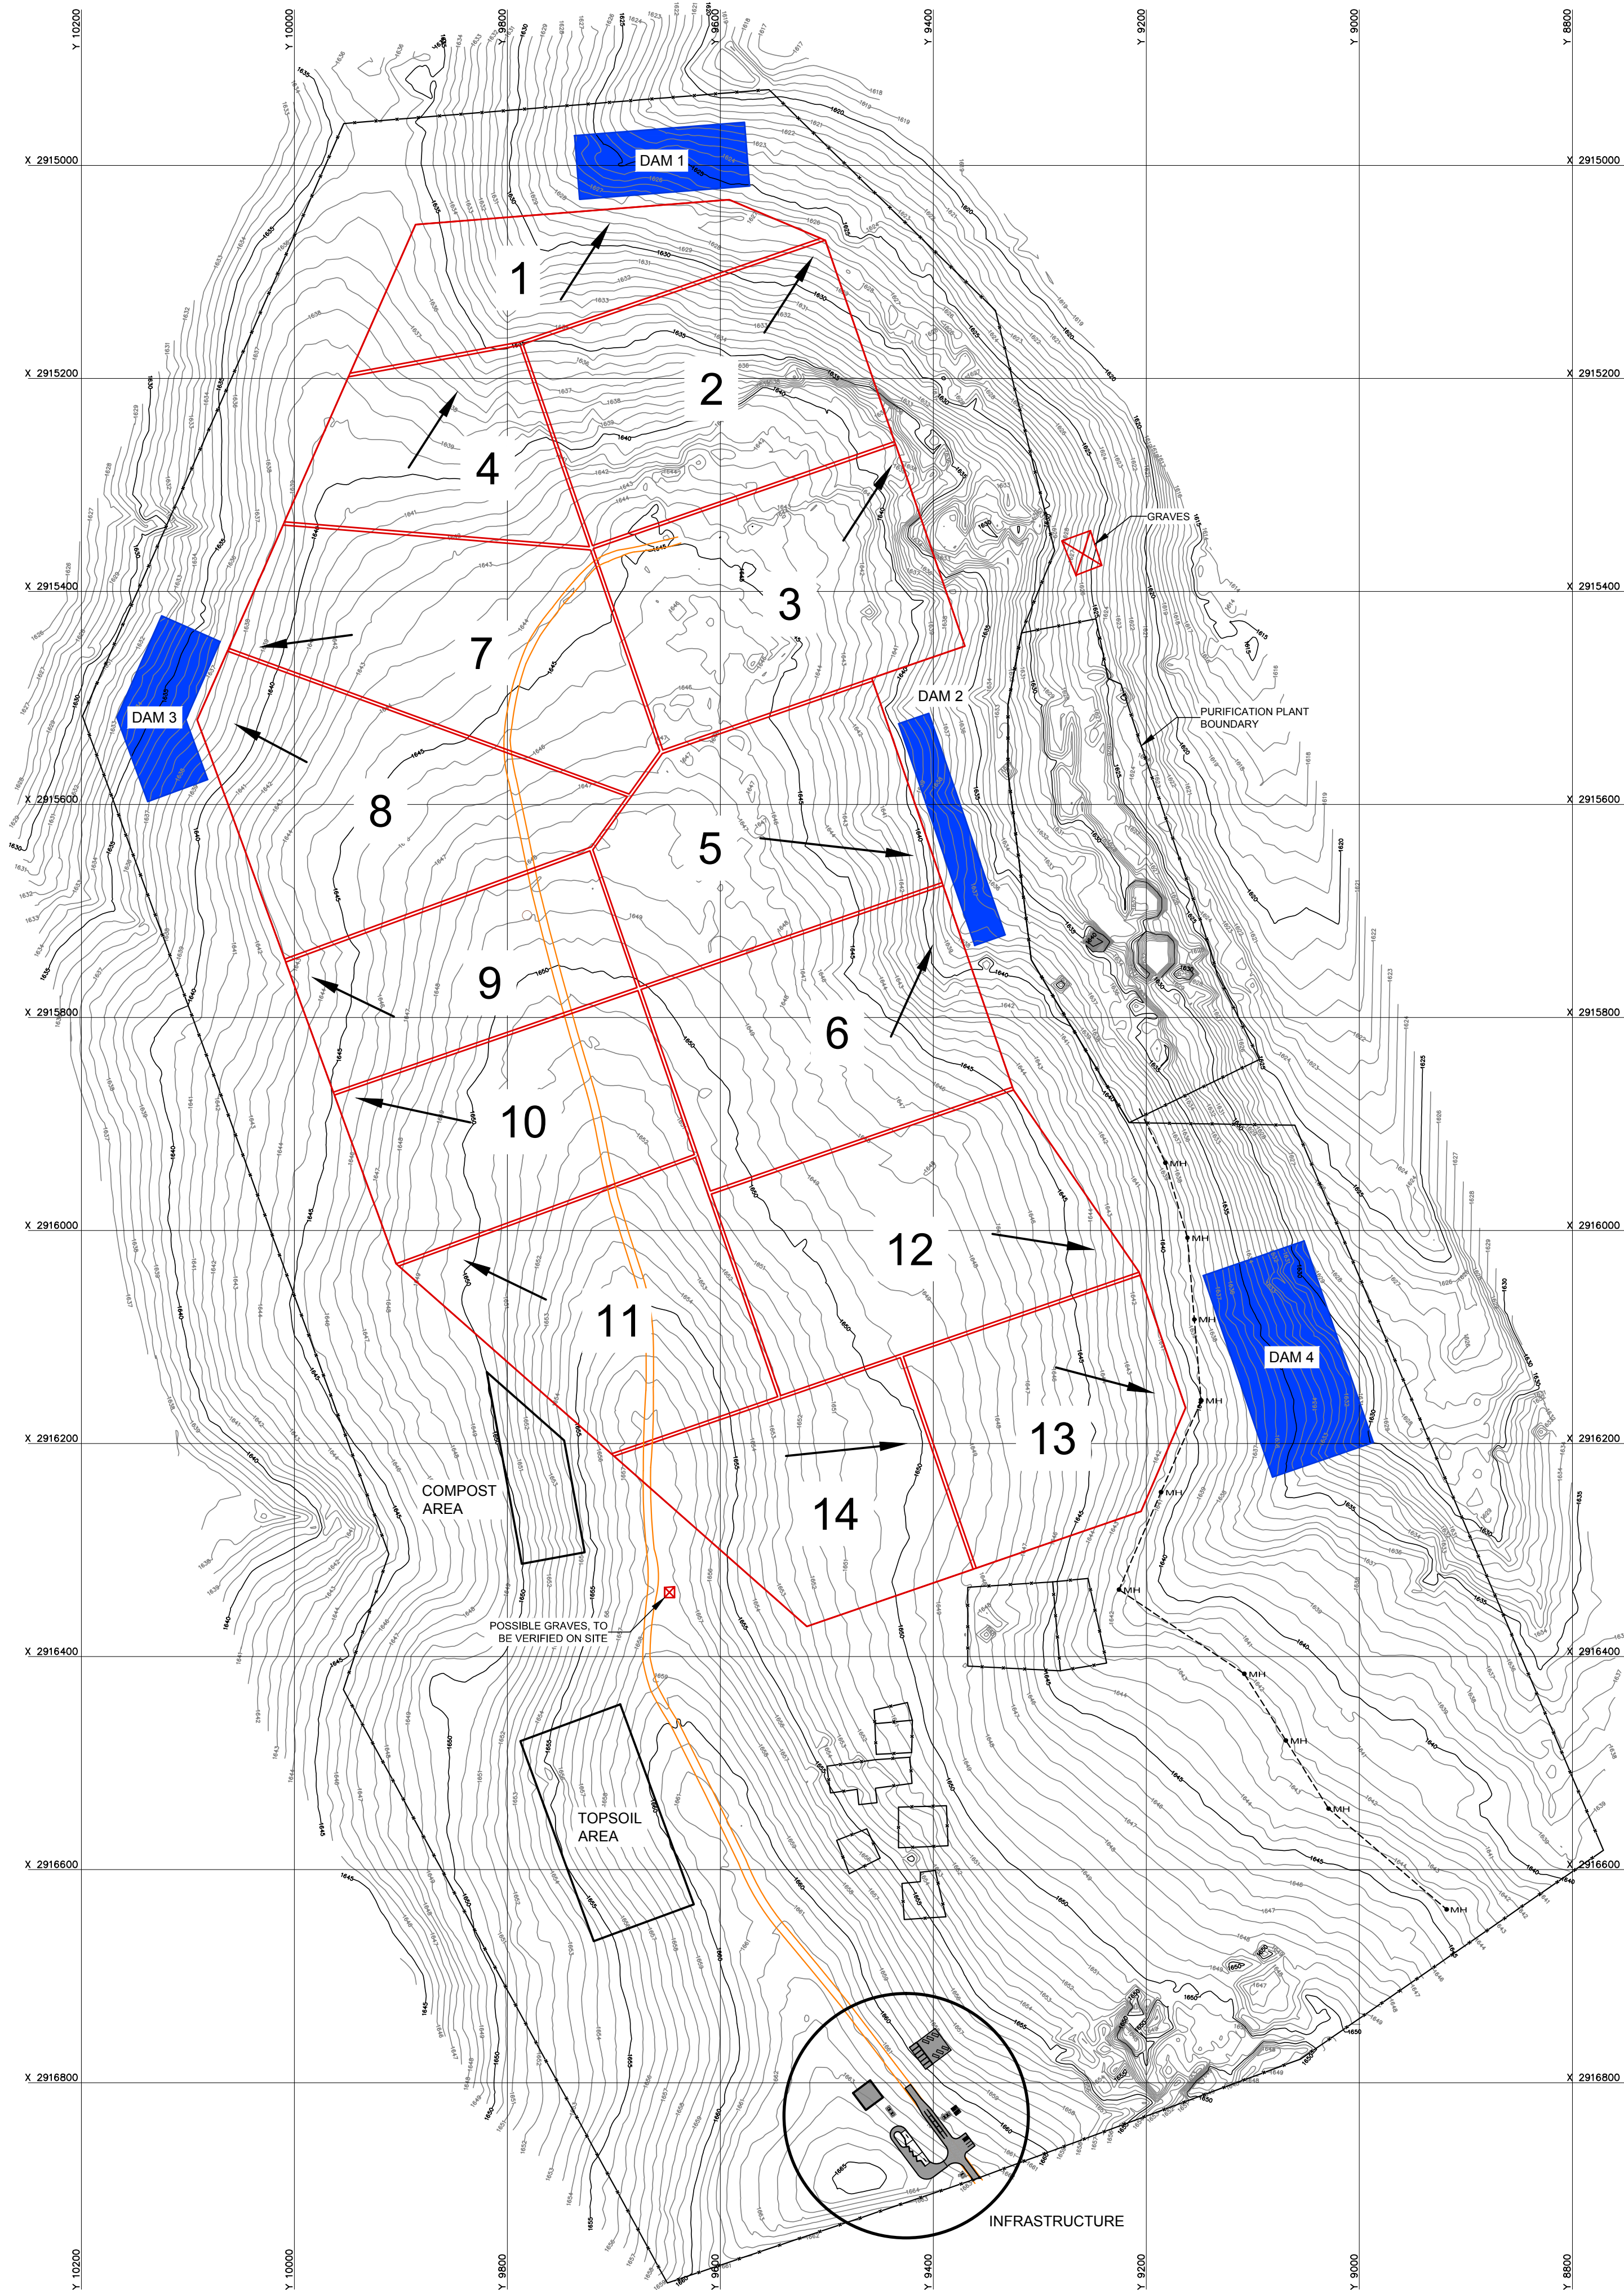

CELL PHASE	AREA (m²)	SLOPED AREA (%)
01	36902.2173	5.5
02	60000.0000	6.0
03	60000.0000	4.0
04	36407.1071	4.0
05	57095.1175	4.5
06	60000.0000	4.5
07	61897.8358	2.0
08	61435.2693	2.5
09	40241.9615	3.2
10	49653.7512	2.0
11	54303.7522	4.5
12	65582.6126	2.5
13	46563.1063	5.0
14	47168.5428	2.0

NOTICE

The client may use the designs and/or documents for the sole purpose of their intended use on this project only subject to all invoices being paid timeously. Use for any other purpose, whether or not the designs and/or documents have been paid for constitute an infringement of copyright. Hill and Associates (Pty) Ltd retains the copyright in all intellectual property, including designs and/or documents prepared in terms of this appointment for the project covered by the appointment.

AMENDMENT

NO	DATE	CHECKED	DONE BY	DESCRIPTION
-	-	-	-	-
-	-	-	-	-
-	-	-	-	-
-	-	-	-	-
-	-	-	-	-
-	-	-	-	-
-	-	-	-	-

NOTES

ISSUED FOR:

CONCEPT

OWNER



GOVAN MBEKI MUNICIPALITY
UTLAKANYEWE
UTLAKANYEWE

PROJECT

LESLIE LANDFILL SITE

DRAWING DESCRIPTION

SITE DEVELOPMENT PLAN



HILL & ASSOCIATES



BDS
INNOVATIVE DESIGN

P.O.BOX 2511
WILRO PARK, 1731
TEL: +27 (0)83 556 9113
FAX: +27 (0)86 557 7647
e-mail: lance@hill-assoc.co.za

DESIGNED	DRAWN	CHECKED
LH	BDS	LH


CONSULTING ENGINEER	DATE

CLIENT	DATE

SCALE	DATE
1:4000 (A1)	NOVEMBER 2014

DRAWING NUMBER

PR089-D02-0

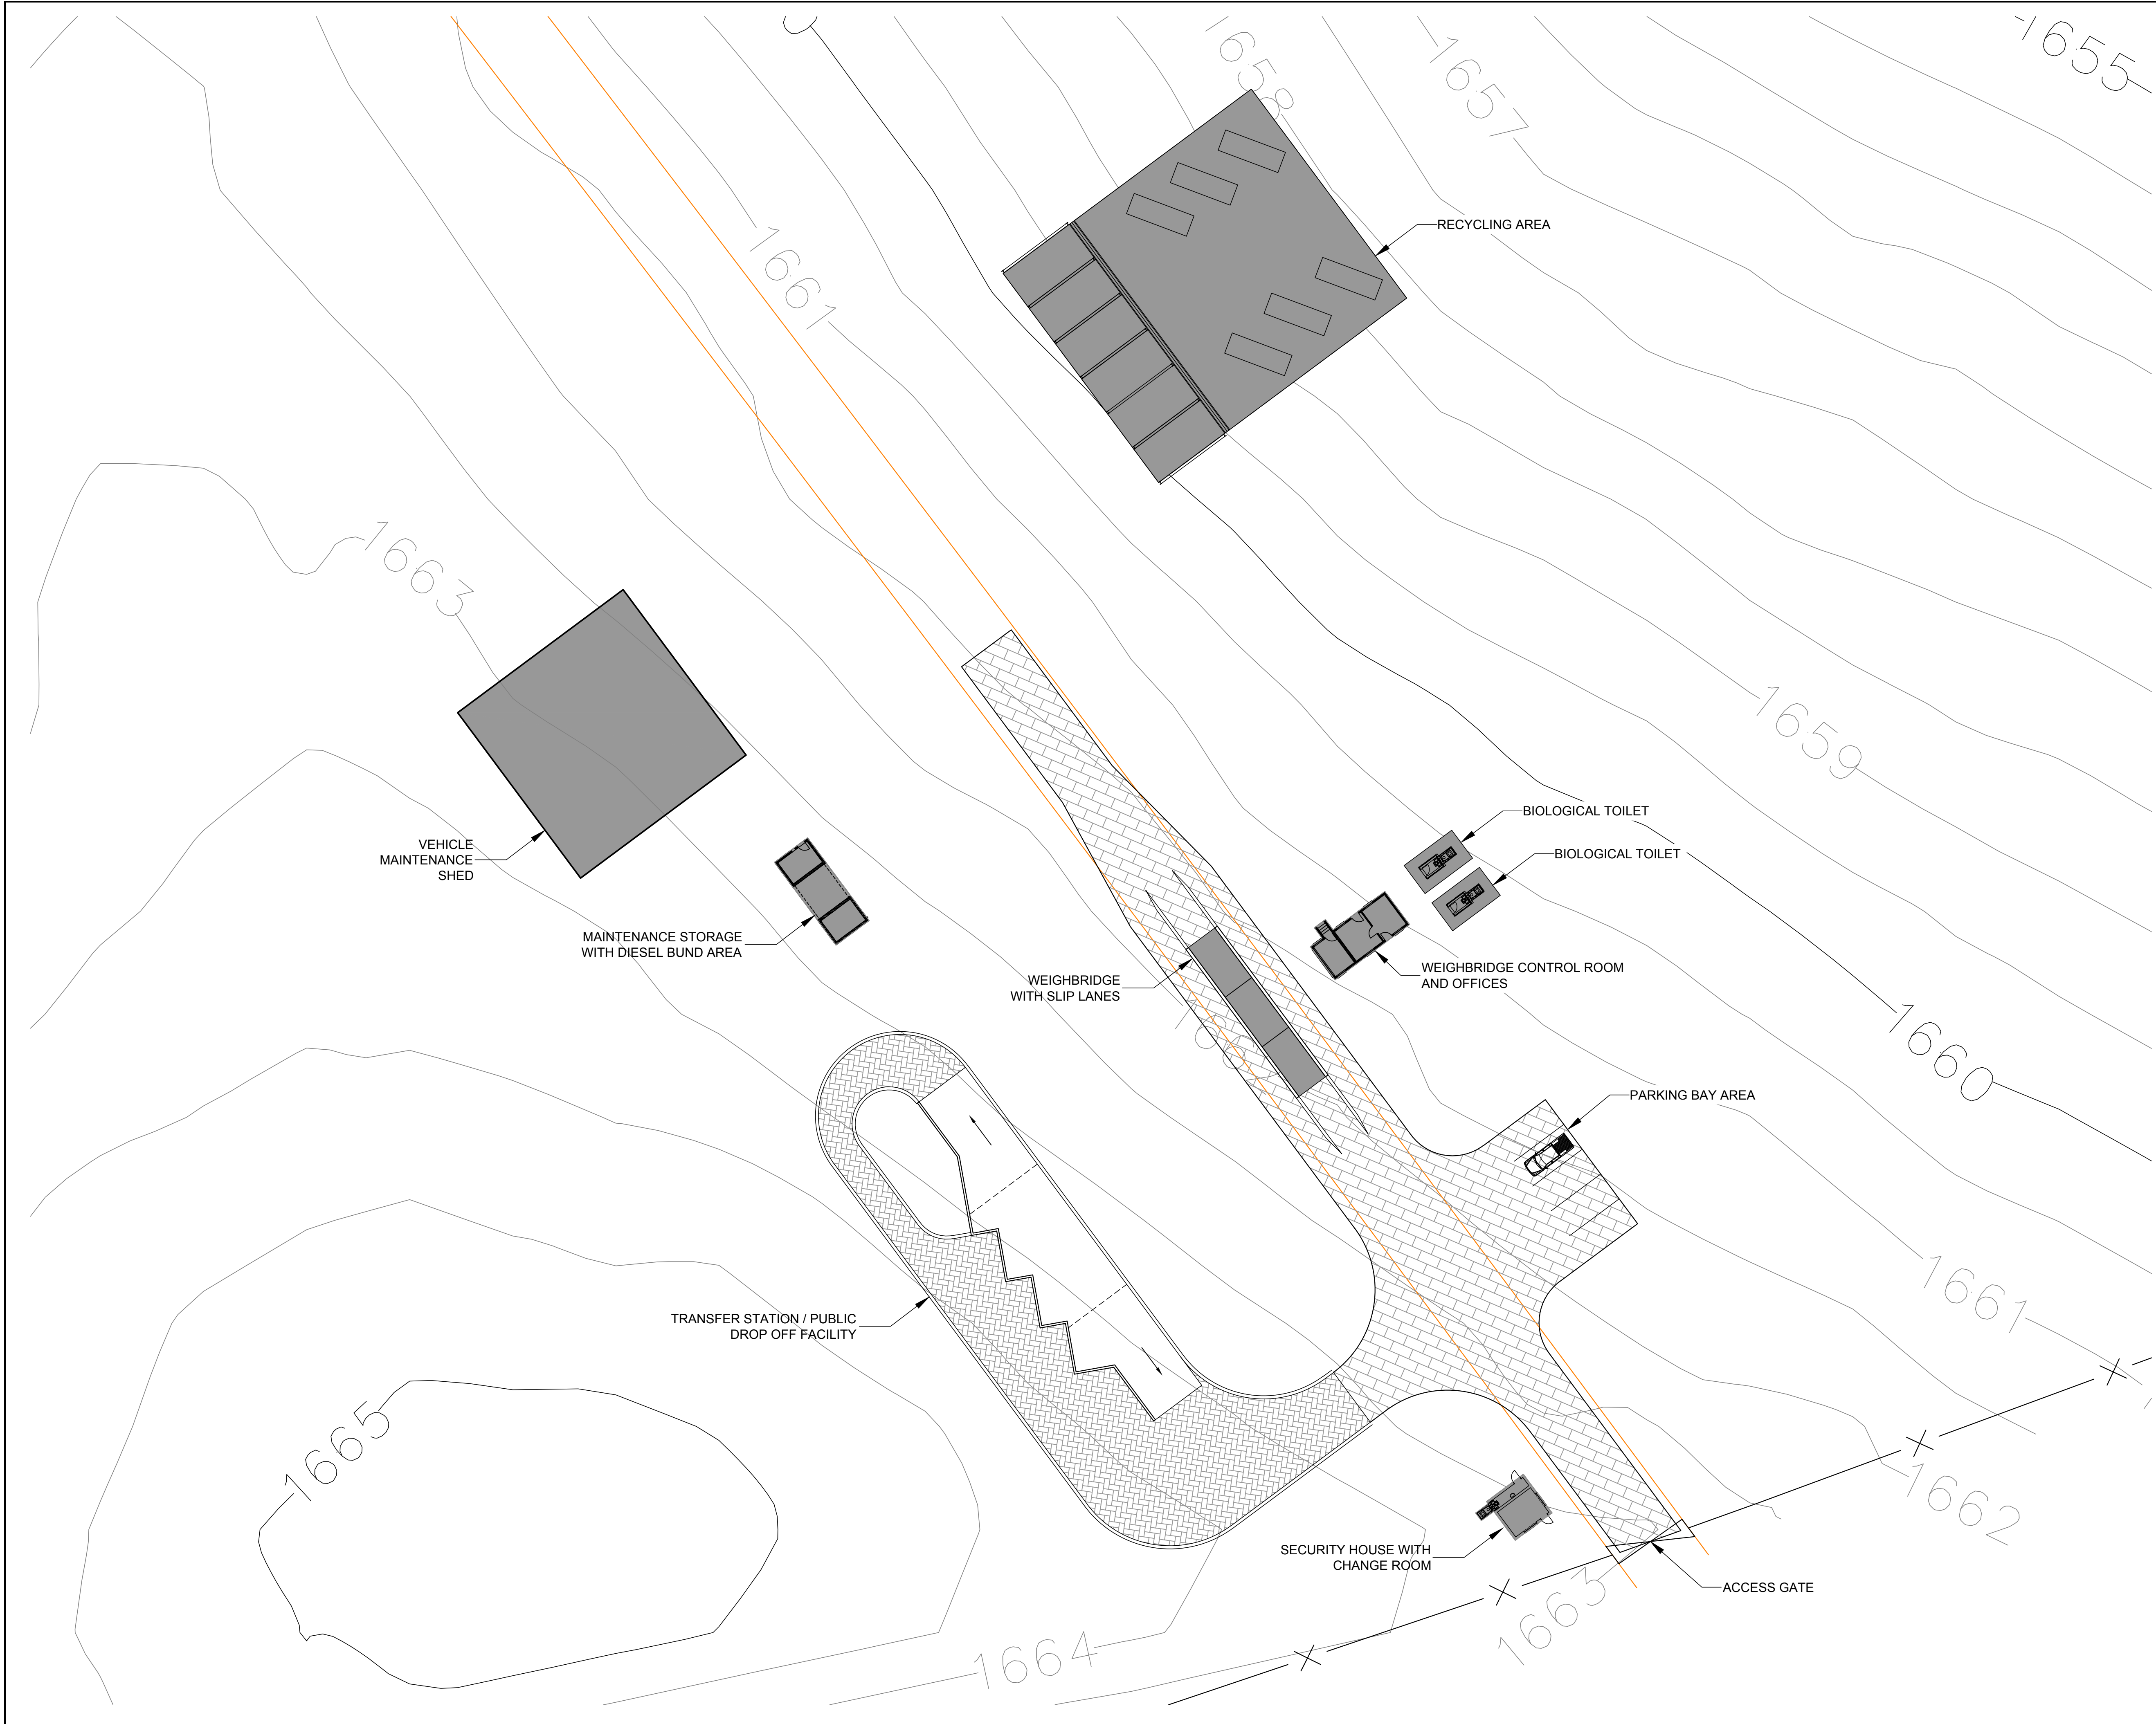

NOTICE

The client may use the designs and/or documents for the sole purpose of their intended use on this project only subject to all invoices being paid timeously. Use for any other purpose, whether or not the designs and/or documents have been paid for constitute an infringement of copyright. Hill and Associates (Pty) Ltd retains the copyright in all intellectual property, including designs and/or documents prepared in terms of this appointment for the project covered by the appointment.

AMENDMENT

NO.	DATE	CHECKED	DONE BY	DESCRIPTION

NOTES

ISSUED FOR:

CONCEPT

OWNER



GOVAN MBEKI MUNICIPALITY
UTLANYEWE
UKHULUHLA

PROJECT

LESLIE LANDFILL SITE

DRAWING DESCRIPTION

INFRASTRUCTURE LAYOUT PLAN



HILL & ASSOCIATES



BDS
INNOVATIVE DESIGN

P.O. BOX 2511
WILRO PARK, 1731
TEL: +27 (0)83 556 9113
FAX: +27 (0)86 557 7647
e-mail: lance@hill-assoc.co.za

DESIGNED	DRAWN	CHECKED
LH	BDS	LH

CONSULTING ENGINEER	DATE

CLIENT	DATE

SCALE	DATE
1:300 (A1)	NOVEMBER 2014

DRAWING NUMBER

PR089-D03-0