

EMIS No.	SCHOOL NAME
50049336	NtuluFakazi Primary School
ENROLMENT	No. of Grade R learners: 70 No. of learners Grade 1 - 12: 583
TABLE 1: DBE Minimum Norms and Standards	
The facilities shown below are the minimum required as per DBE Minimum Norms and Standards and have been extrapolated from the National Building Regulations (SANS 10400-F:2010), Table 6 (Personnel) and Table 7 (Learners)	
SANITATION FACILITIES	Norm
	Actual
Girls' facilities	Toilet Seats 8 Urinals 4 Wash Basins 3
Boys' facilities	Toilet Seats 4 Urinals 3 Wash Basins 2
Female Teachers' facilities	Toilet Seats 1 Urinals 2 Wash Basins 1
Male Teachers' facilities	Toilet Seats 1 Urinals 2 Wash Basins 1
Disabled Toilets (unisex toilet)	Toilet Seats 1 Urinals 1 Wash Basins 1
Grade R Toilets	Toilet Seats 4 Urinals 3 Wash Basins 1
Grade R Teachers' Toilets	Toilet Seats 1 Urinals 1 Wash Basins 1
TOTALS	Toilet Seats 22 Urinals 16 Wash Basins 0
Norm Ratios	
Learner:Toilet:Urinal	1:10
Learner:Washbasin	50:23
Actual Ratios	
Learner:Toilet:Urinal	0:00
Learner:Washbasin	0:00

LEGEND:

DEMOLITION

NEW WORKS




EX. SCHOOL BLOCKS




NEW WELDED MESH GRADE R FENCE ON STEEL POSTS

PROPOSED VACUUM TANKER TRAIL TRACK

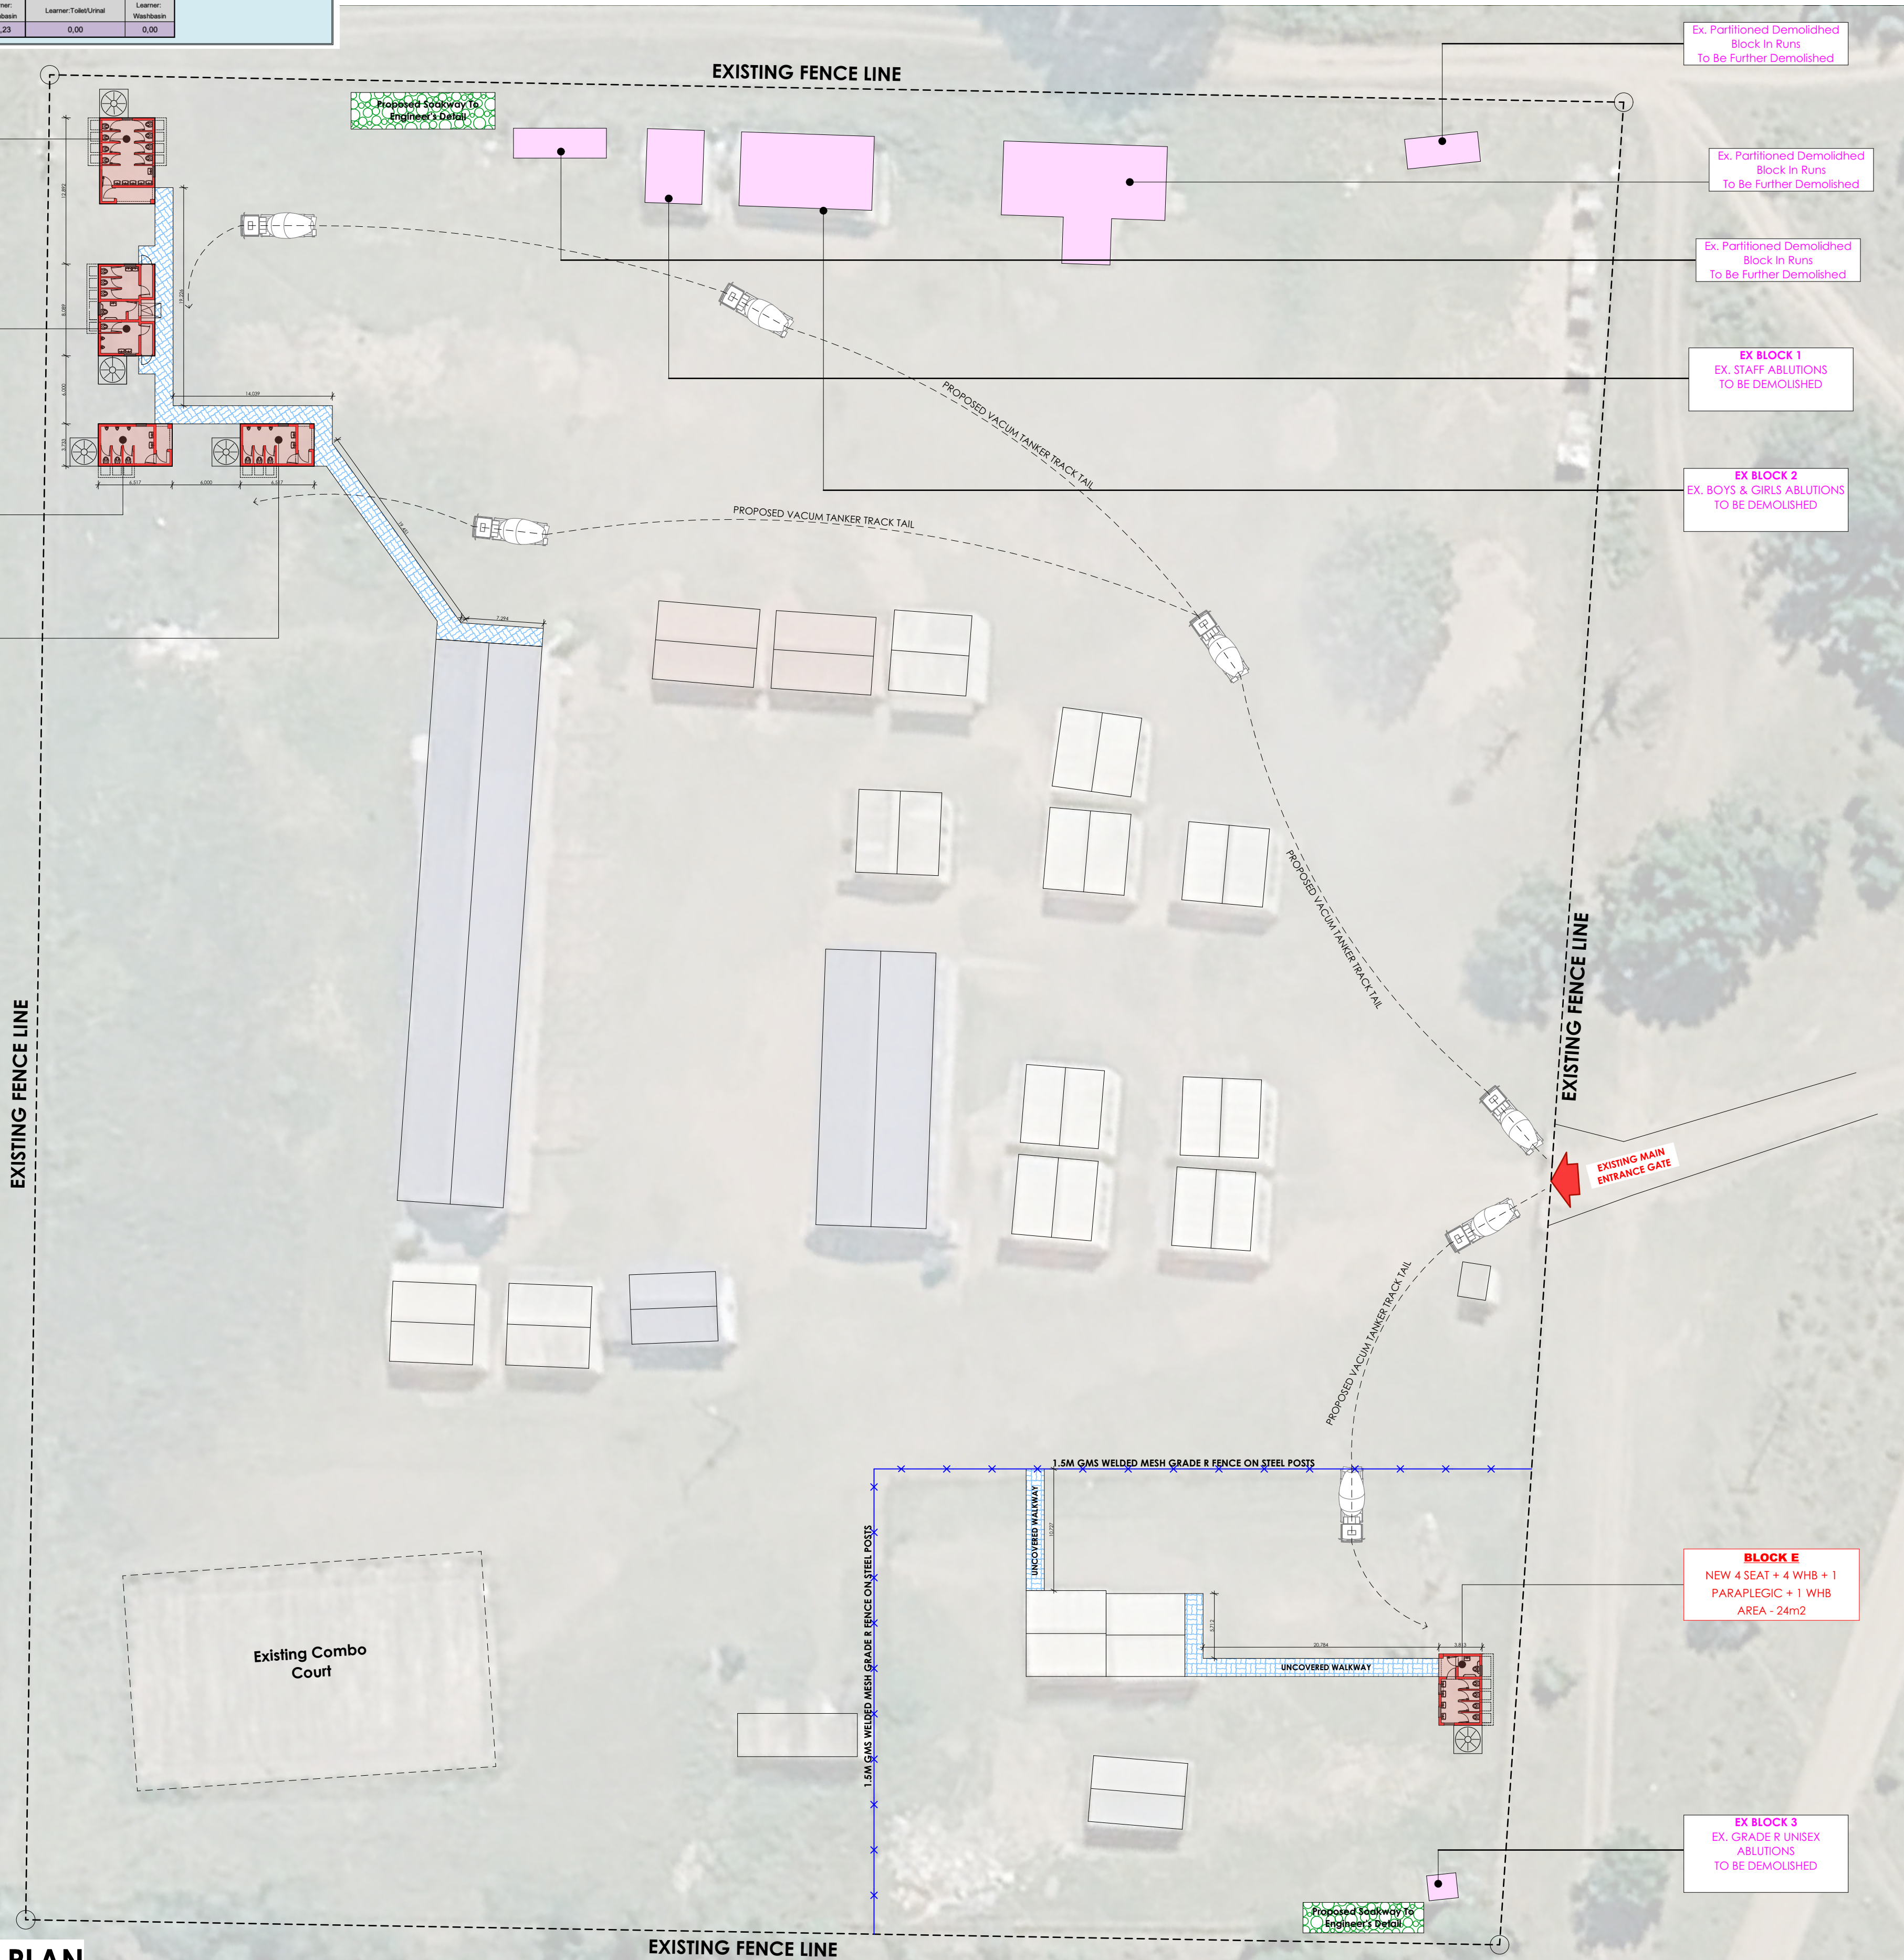

SITE DEVELOPMENT PLAN

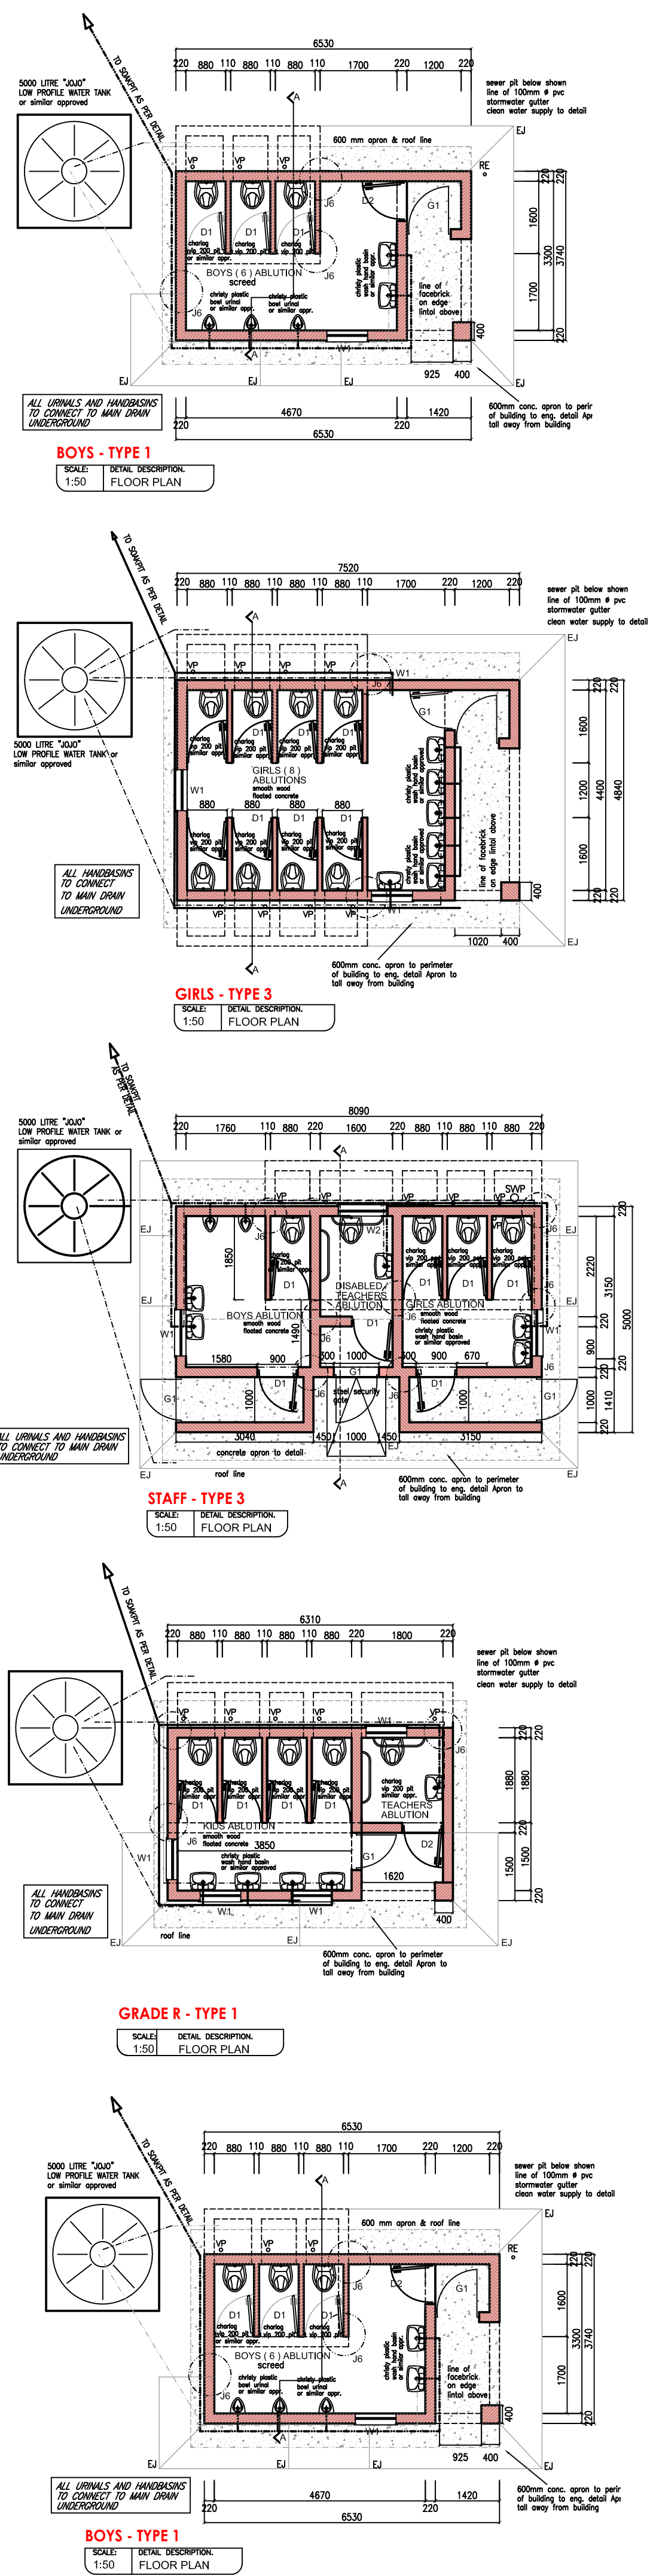

FOR TENDER

THIS DRAWING IS TO BE READ IN CONJUNCTION WITH ALL RELEVANT ARCHITECT'S AND ENGINEER'S DRAWING.

ALL DIMENSIONS, LEVELS, ETC ARE TO BE CHECKED BEFORE ANY WORK IS COMMENCED AND ANY DISCREPANCIES NOTED TO BE BROUGHT TO THE ARCHITECT'S ATTENTION. ONLY FIGURED DIMENSIONS TO BE USED. SCALING OF DRAWINGS IS NOT ADVISABLE.

ALL RIGHTS RESERVED. NO PART OF THIS DESIGN SHALL BE REPRODUCED, USED ELSEWHERE AND/OR IN ANY WAY WITHOUT PRIOR PERMISSION FROM THE ARCHITECT/ENGINEER. Unauthorized reproduction, publication, transmission and/or inclusion of any media is an infringement. Figured dimensions to be taken in this drawing is copyright and remains with SDS Architects, any architect before commencing work. All work to be done in accordance with the sabs 0400

preference to scaled dimensions report any discrepancies direct to the

DRAWN:	CHECKED:
NAME OF COMPETENT PERSON:	NAME OF COMPETENT PERSON:
MPENDULO SHANGASE	SIYABONGA MANYONI
REG NO:	REG NO:
PrArchST 24751103	PrArch 49324416
SIGNATURE:	SIGNATURE:
NBR OCCUPANCY CLASS	

PLACE OF INSTRUCTION (SCHOOL) **A3**

PROJECT NUMBER :

CLIENT :



IMPLEMENTING AGENT :



ARCHITECTS & PRINCIPAL AGENTS



PROJECT TITLE :

ERADICATION OF PIT LATRINES TO NTULUFKAZI PRIMARY SCHOOL IN MFEKAYI AREA, MTUBATUBA

DRAWING TITLE :

NEW ABLUTION BLOCKS - SITE DEVELOPMENT PLAN -

STAGE 1-2	STAGE 3	STAGE 4-6
CONCEPT	TENDER	CONSTRUCTION
DESCRIPTION : ERADICATION OF PIT LATRINES		SCALE : AS SHOWN
PAGE SIZE	A1	DATE : AUGUST 2026
CHECKED BY :	SB MANYONI	DRAWN BY : MD SHANGASE
SITE TITLE :	PROJ No. BLOCK No. DRAWING No. REVISION	
NTULUFKAZI PS	DOES3KZNR030	SITE NTULPS - 00 00

FOR TENDER