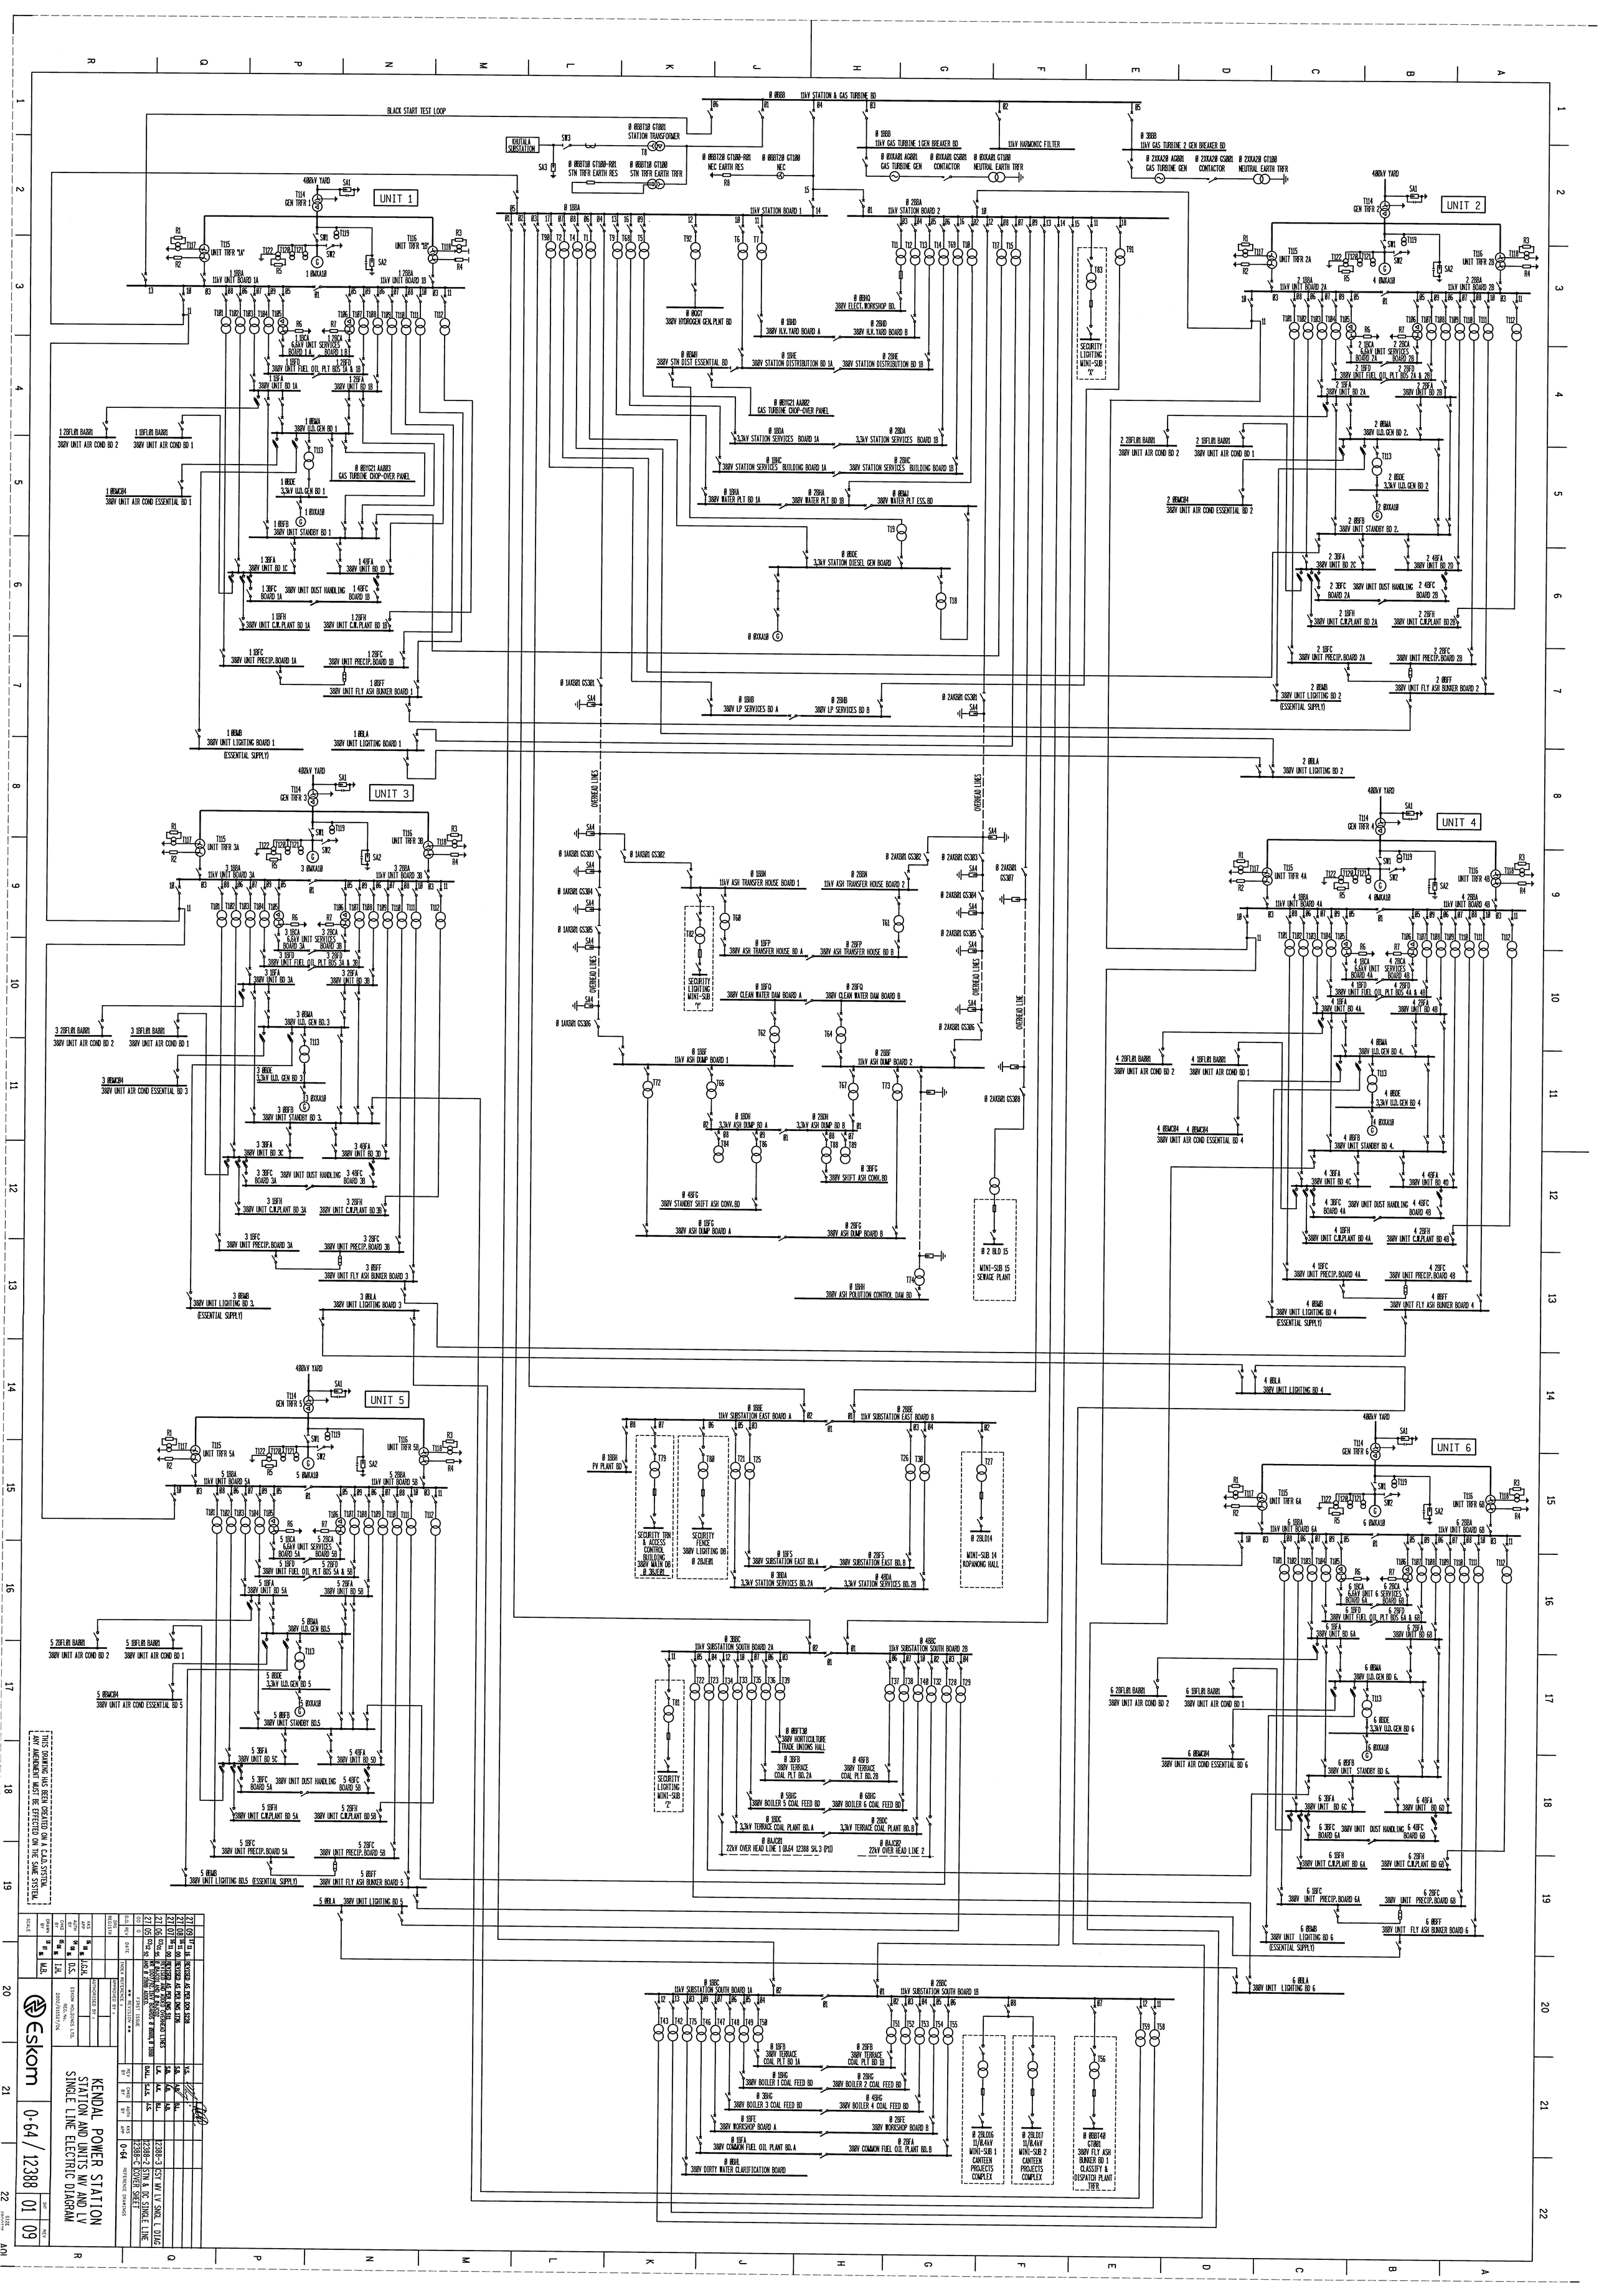

UNIT 1
UNIT 2
UNIT 3
UNIT 4
UNIT 5
UNIT 6
BLACK START TEST LOOP
KHUTALA SUBSTATION
11kV STATION & GAS TURBINE BD
11kV STATION BOARD 1
11kV STATION BOARD 2
11kV HARMONIC FILTER
11kV GAS TURBINE 1 GEN BREAKER BD
11kV GAS TURBINE 2 GEN BREAKER BD
SECURITY LIGHTING MINI-SUB 'X'
SECURITY LIGHTING MINI-SUB 'Y'
SECURITY LIGHTING MINI-SUB 'Z'
MINI-SUB 15 SEWAGE PLANT
MINI-SUB 14 KOPANONG HALL
OVERHEAD LINES
OVERHEAD LINE
THIS DRAWING HAS BEEN CREATED ON A C.A.D. SYSTEM. ANY AMENDMENT MUST BE EFFECTED ON THE SAME SYSTEM.
KENDAL POWER STATION
STATION AND UNITS MV AND LV
SINGLE LINE ELECTRIC DIAGRAM
Eskom
0·64 / 12388
01
09