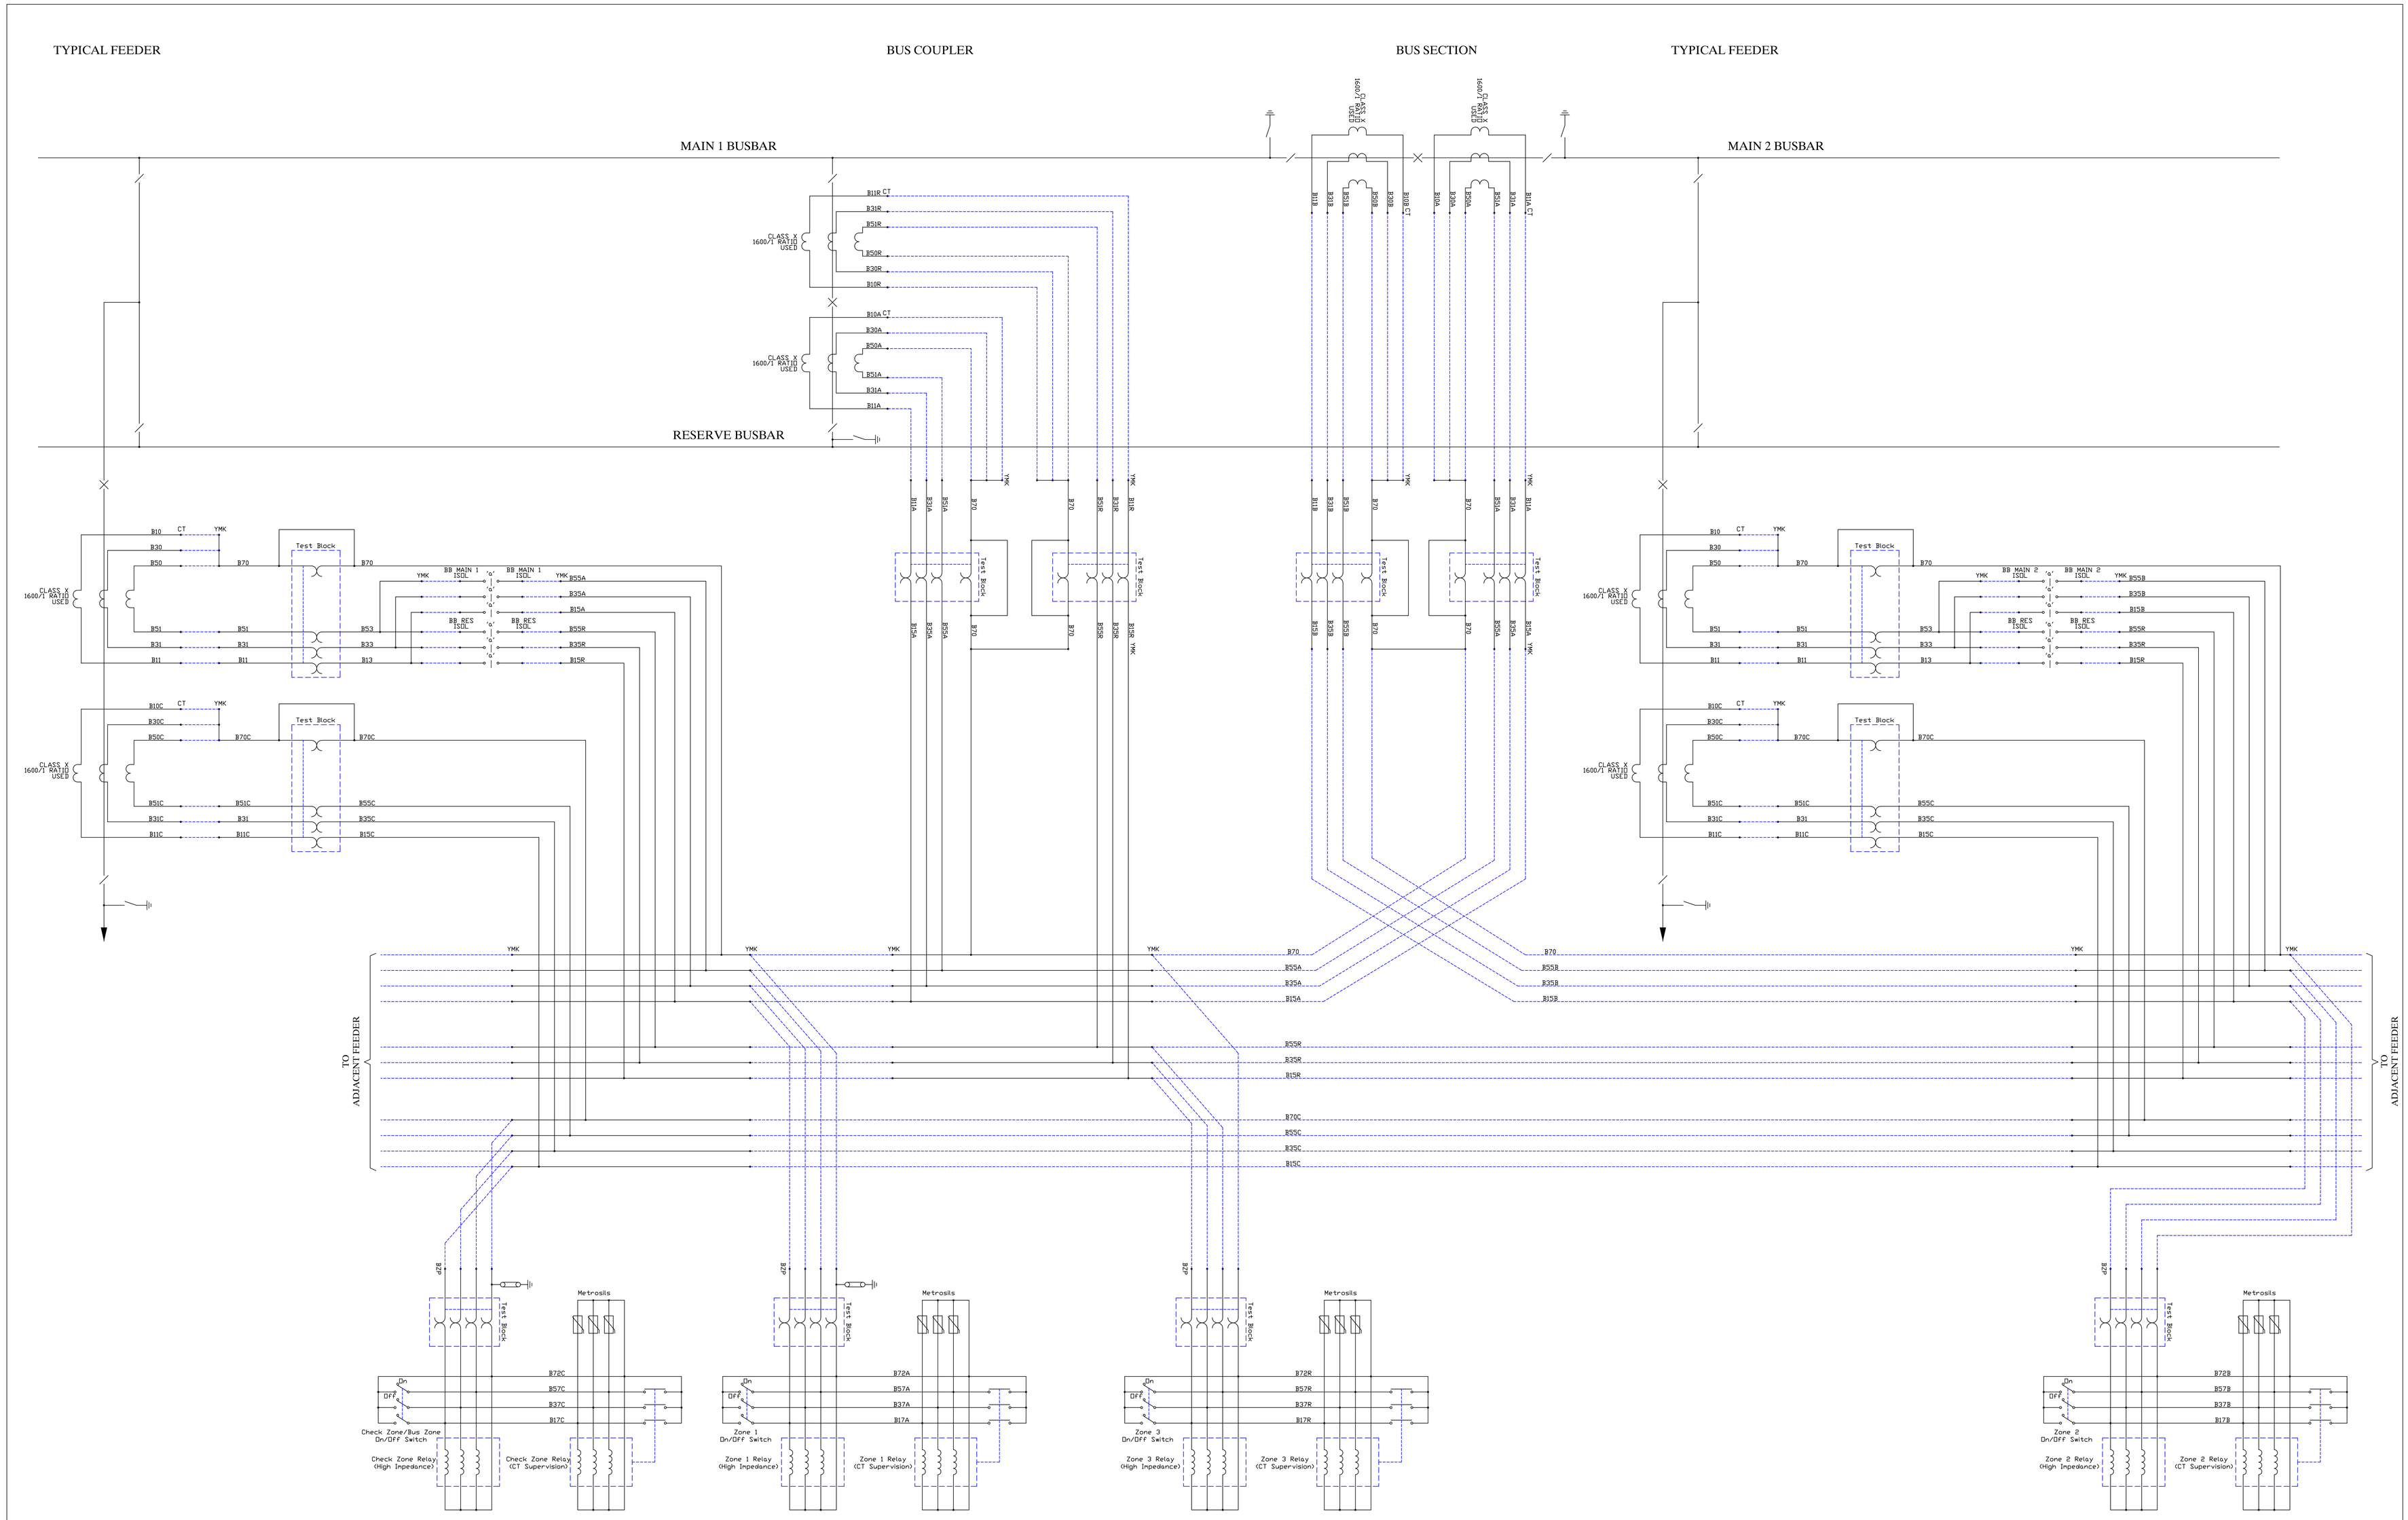

DRAWN	A.J.R.W.			
DATE	25.03.2009			
CHIEF DRAUGHTPERSON		REFERENCE DRAWINGS:	REVISIONS:	BY: DATE:
PLANNING OFFICER		**ETHEKWINI ELECTRICITY**		
PROTECTION ENGINEER		PROPOSED 132kV DOUBLE BUSBAR SWITCHYARD		
PLANNING ENGINEER				
PROJECTS ENGINEER		AC SCHEMATIC FOR 132kV BUSBAR PROTECTION		
PLAN/PROJ. MANAGER				
APPROVED: A.J. DELS DEPUTY HEAD: H.V. OPERATIONS		SCALE: NTS	DRAWING NUMBER: TD 44	REV: