
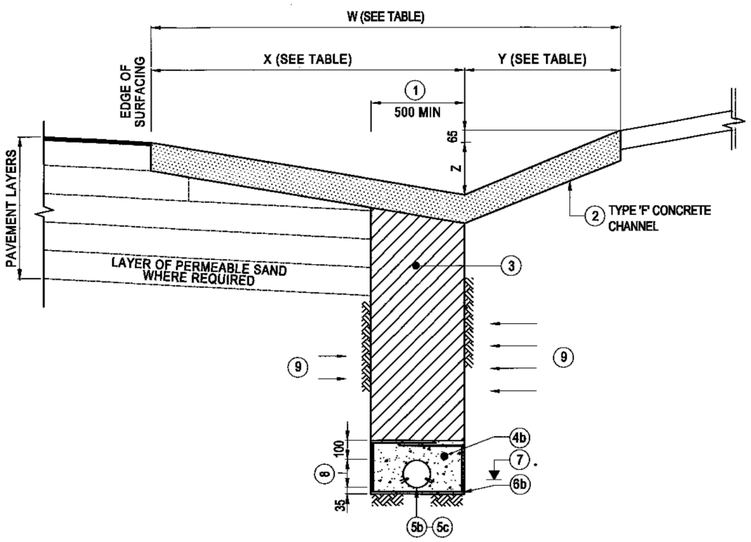


SUBSOIL DRAIN WITH SYNTHETIC FIBRE FILTER FABRIC

SCALE 1:20

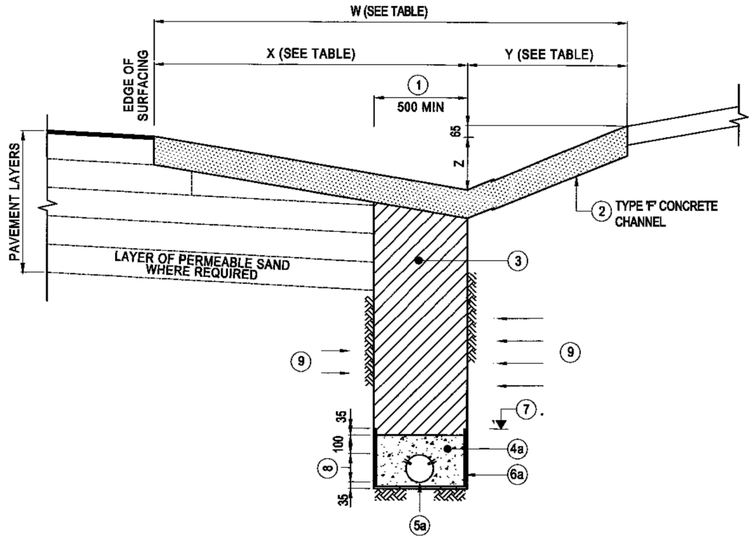

SUBSOIL DRAIN WITH POLYETHYLENE LINING

SCALE 1:20

W	X	Y	Z	D UNREINFORCED	D REINFORCED
1000	670	330	110	125	100
1500	1000	500	170	125	100
2000	1330	670	220	150	100
2500	1670	830	280	150	100

DIMENSIONS OF TYPE 'F' CONCRETE CHANNEL

No	DESCRIPTION
1	THIS DIMENSION MAY BE REDUCED TO A MINIMUM OF PIPE DIAMETER + 200mm PROVIDED THAT THE CROSS-SECTIONAL AREA IS ADEQUATE
2	IMPERMEABLE BACKFILL MATERIAL. (MIN 150mm THICK) TAKEN TO TOP OF WATER BEARING LAYER IN CASES WHERE NO CONCRETE SIDE DRAIN IS PROVIDED.
3	FILTER SAND OF APPROVED SOURCE AND GRADE.
4a 4b	FILTER STONE: FINE WITH 0.2mm NOMINAL MAXIMUM PARTICLE SIZE AS REQUIRED. (SEE SUBCLAUSE A3.1,5.2 TABLE A3.1,5-1 OF THE STANDARD SPECIFICATIONS).
5a 5b 5c	PERFORATED / SLOTTED SUBSOIL DRAINAGE PIPES. (POSITION OF PERFORATIONS INDICATED).
6a	POLYETHYLENE 0.15mm THICKNESS.
6b	SYNTHETIC FIBRE FILTER FABRIC WITH 200mm OVERLAP (GRADE 2 OR APPROVED EQUIVALENT).
7	LEVEL TO WHICH SURROUNDING AREA IS TO BE DRAINED.
8	INTERNAL PIPE DIAMETER: 110mm OR 150mm.
9	WATER BEARING STRATA.

NOTES:

1. ALL CRITERIA ASSUMES THAT FILTER SAND AND FILTER STONE ARE CONTINUOUSLY GRADED FROM COARSE TO FINE.
2. USE THE ENVELOPE CURVES FOR THE WATER BEARING STRATA, FILTER SAND AND FILTER STONE GRADINGS AND APPLY TO MOST CRITICAL COMBINATIONS.
3. IF REQUIRED BY THE ENGINEER, SUBSOIL DRAINAGE MUST ALSO BE PROVIDED ON THE INSIDE OF BENCHING, WHERE USED.
4. WHERE SUBSOIL DRAINAGE IS INSTALLED IN SOLID ROCK THE POLYETHYLENE LINING MAY BE OMITTED.
5. TYPE A OUTLET PREFERABLY TO BE USED WHERE THE NATURAL GROUND LEVELS ALLOW IT. OUTLETS MAY ALSO BE COMBINED WITH CULVERT IN- OR OUTLETS.
6. ALL CONCRETE SHALL BE CLASS C20/25-20
7. SPACING OF CLEANING EYES TO BE AS FOLLOWS:
   (a) 100m MAX ON STRAIGHT SECTIONS.
   (b) AT ALL BENDS.
   (c) OR AS DIRECTED BY THE ENGINEER.
8. TRANSVERSE SUBSOIL DRAINAGE TO BE PROVIDED AT ALL CUT TO FILL TRANSITIONS.
9. PLATE WITH THE INSCRIPTION "CLEANING EYE FOR SUBSOIL DRAIN". STAMPED ON TO BE AFFIXED TO CONCRETE COVER.
10. LETTER SIZE ON PLATE: 10mm SERIES C, CAPITAL LETTERS.
11. SYNTHETIC FIBRE FILTER FABRIC TO BE REPLACED WITH POLYETHYLENE LINING IN THE FOLLOWING INSTANCES:
    (a) WHERE THE SURROUNDING SOIL IS VERY PERMIOUS.
    (b) WHERE THE SURROUNDING SOIL HAS A HIGH FINES CONTENT WHICH COULD LEAD TO CLOGGING OF FILTER FABRICS.
12. STEEL PLATE TO BE FIXED TO TOP PORTION OF FENCE LINE OPPOSITE THE SUBSOIL OUTLET STRUCTURE.
13. BACKGROUND : MATT-WHITE
    TEXT : DIN A, MATT-BLACK

FILTER CRITERIA

A. "D x" IS THE SIZE OF SIEVE THROUGH WHICH x % OF THE FILTER MATERIAL WILL PASS.
O $_{50}$ (GF) = AVERAGE SIZE OF THE OPENINGS OF THE SYNTHETIC FIBRE FILTER FABRIC.

B. FILTER SAND (FS) IN RELATION TO WATER BEARING STRATA (WS)

1. FOR D ^{85} (WS) > 0.05mm:
   (a) TO PREVENT BLOCKING OF FILTER SAND:
   D ^{15} (FS) < 5 x D ^{85} (WS)
   D ^{50} (FS) < 25 x D ^{50} (WS)
   (b) FOR PERMEABILITY OF FILTER SAND:
   D ^{15} (FS) > 5 x D ^{15} (WS)
2. FOR D ^{85} (WS) < 0.05mm:
   (a) TO PREVENT BLOCKING OF FILTER SAND:
   D ^{15} (FS) < 0.25mm
   D ^{05} (FS) > 0.075mm
   (b) PERMEABILITY REQUIREMENTS NOT NECESSARY

C. FILTER STONE (FSN) IN RELATION TO FILTER SAND (FS)

(a) TO PREVENT BLOCKING OF FILTER STONE:
D ^{15} (FSN) < 5 x D ^{85} (FS)
D ^{50} (FSN) < 25 x D ^{50} (FS)
(b) PERMEABILITY: FILTER STONE MUST BE COARSER THAN SAND AT ALL PERCENTAGES

D. FILTER STONE (FSN) IN RELATION TO PERFORATIONS IN PIPES

TO PREVENT BLOCKING OF PERFORATIONS IN PIPES:
D ^{85} (FSN) > 1.2 x DIAMETER OF ROUND PERFORATIONS
D ^{85} (FSN) > 1.2 x WIDTH OF SLOTS

E. SYNTHETIC FIBRE FILTER FABRIC (SF) IN RELATION TO FILTER SAND (FS)

(a) TO PREVENT CLOGGING OF SYNTHETIC FIBRE FILTER FABRIC:
O ^{50} (SF) < D ^{85} (FS)
(b) FOR PERMEABILITY OF SYNTHETIC FIBRE FILTER FABRIC:
O ^{50} (SF) > D ^{15} (FS)

FOR TENDER ONLY

No.	DATE	REVISION	CONSULT. ENG.
T01	29/10/2024	ISSUED FOR RETENDER	
T00	28/02/2022	ISSUE FOR TENDER	

CONSTRUCTION RECORD (AS-BUILT)
WORKS CONTRACT ENGINEER
Name :
Prof. Reg. No. :
Date :
SANRAL PROJECT MANAGER
Name :
Date :

DESIGNED BY
NAME
Prof. Reg. No.
CHECKED BY
NAME
Prof. Reg. No.
DRAWN BY
NAME

CONSULTANT APPROVAL
Name :
Prof. Reg. No. :
Date :

HEAD OFFICE
48 Tambotie Avenue
Val de Grace
Pretoria
0184
PO Box 415
Pretoria 0001
South Africa
Tel: (012) 844 8000

SANRAL
SOUTH AFRICAN NATIONAL ROADS AGENCY SOC LTD
Reg No. 1998/009884/30
BUILDING SOUTH AFRICA THROUGH BETTER ROADS

NORTHERN REGION
38 Ida Street
Menlo Park
Pretoria
0081
Private Bag X17
Lynnwood Ridge
0040
Tel: (012) 426 6200

ACCEPTANCE
THIS ACCEPTANCE IS FOR PROCEDURAL AND ADMINISTRATIVE REVIEW PURPOSES ONLY AND DOES NOT ATTRACT LEGAL LIABILITY OR LIABILITY OF ANY KIND FROM WHATSOEVER CAUSE OR HOWEVER ARISING
for the SA NATIONAL ROADS AGENCY SOC LTD.
Date:

PROJECT DESCRIPTION
FOR TRAINING AND CONSTRUCTION MANAGEMENT SERVICES FOR A COMMUNITY DEVELOPMENT PROJECT TO UPGRADE ACCESS ROADS IN AND NEAR KWAMHLANGA TOWNSHIP – MPUMALANGA PROVINCE

DRAWING DESCRIPTION
SUBSURFACE DRAINAGE

SCALE : AS SHOWN
SHEET 1 OF 2

PROJECT NUMBER	C.002-053-2023/1
DRAWING LOCATION DATA	START / END
ROUTE	- / -
SECTION	- / -
DRAWING km DISTANCE	- / -
DRAWING TYPE	TYPICAL DRAWING - DRAINAGE
BRIDGE/STRUCTURE No.	
CONSULTANT DRAWING No.	60487450-4-1-C-DA-106-T-01 VER
SANRAL DOCUMENT #	T01

SANRAL TITLE BLOCK #1648234(DWG/PDF) VERSION V11.1